SCS PROJECT:

# Warrior FZ Fixed, Operable (SGU / DGU) template

## ATTENTION: TECHNICAL REQUIREMENTS FOR THIS PROJECT

| No | DESCRIPTION | REQUIREMENT | RESPONSIBILITY |
|---|---|---|---|
| 1 | WORKS DONE BY OTHERS | ALL DETAILS PERTAINING TO WORK BY OTHERS IS AN ADVISEMENT ONLY AND IT IS THE RESPONSIBILITY OF THE SUPPLIER AND INSTALLER OF THE ITEM/S TO CONFIRM COMPLIANCE TO ITS SUITABILITY FOR THE PURPOSE AND TO CERTIFY ITS COMPLIANCE TO THE REQUIRED FRL TO THE SATISFACTION OF THE FE OR CERTIFIER. | BUILDER, ARCHITECT, OTHER TRADES |
| 2 | SHOP DRAWINGS | APPROVAL OF SHOP DRAWINGS (SIGNITURE AND DATE) IS REQUIRED TO BE RETURNED TO SMOKE CONTROL SYSTEMS BEFORE MANUFACTURE CAN COMMENCE. | BUILDER, ARCHITECT |
| 3 | DELIVERIES TO SITE | IF REQD, FORKLIFT TO BE MADE AVAILABLE. | BUILDER |
| 4 | VERTICAL MOVEMENT OF PRODUCT | IF REQD, CRANE SHALL BE AVAILABLE TO SMOKE CONTROL SYSTEMS AT AGREED TIME OF DELIVERY. IF THIS IS NOT AVAILABLE, THIS MAY INCUR EXTRA CHARGES. | BUILDER |
| 5 | STORAGE | SUFFICIENT CLEAR FLOOR SPACE TO BE MADE AVAILABLE IMMEDIATELY ADJACENT TO EACH INSTALLATION LOCATION. | BUILDER |
| 6 | ACCESS TO WORKFACE (INSTALLATION) | ADEQUATE WORKING AREA REQD., MIN 500mm FROM SYSTEM TO STRUCTURE IS IDEAL. SUBJECT TO SITE CONDITIONS. | BUILDER |
| 7 | STRUCTURAL OPENINGS | SUITABLY PREPARED STRUCTURAL OPENING, FREE OF OBSTRUCTIONS AND CAPABLE OF RECEIVING OUR STANDARD FIXING TYPE AND SPACING REQUIREMENTS MUST BE PROVIDED BY OTHERS AND READY FOR US PRIOR TO OUR ARRIVAL ON SITE OTHERWISE PRICE WILL VARY. | BUILDER |
| 8 | WALL PREPERATION | FLASHINGS AND ASSOCIATED WEATHERPROOFING BY OTHERS. | BUILDER |
| 9 | CERTIFICATON | WITNESS TESTING, FINAL COMMISSIONING & HANDOVER | SMOKE CONTROL SYSTEMS |

| SYSTEM | COMPONENT | MATERIALS | FRL | COLOUR/FINISH | | |
|---|---|---|---|---|---|---|
| WARRIOR FZ OPERABLE WINDOW | FRAME | GALVANISED STEEL | BAL FZ FRL -/30/- AS1530.4 | FRAME | | DULUX DURALLOY COLOURS |
| | BEAD | GALVANISED STEEL | | BEAD | | |
| | GLASS | 6mm TOUGHENED (TESTED) | | GLASS | | CLEAR |
| WARRIOR FZ FIXED WINDOW DGU | FRAME | GALVANISED STEEL | BAL FZ FRL -/30/- AS1530.4 | FRAME | | DULUX DURALLOY COLOURS |
| | BEAD | GALVANISED STEEL | | BEAD | | |
| | GLASS | 24mm FIRE RATED TOUGHENED | | GLASS | | CLEAR |
| WARRIOR FZ FIXED WINDOW SGU | FRAME | GALVANISED STEEL | BAL FZ FRL -/30/- AS1530.4 | FRAME | | DULUX DURALLOY COLOURS |
| | BEAD | GALVANISED STEEL | | BEAD | | |
| | GLASS | 6mm TOUGHENED (TESTED) | | GLASS | | CLEAR |

## PRODUCT SPECIFICATIONS


- THIS DRAWING IS COPYRIGHT AND THE PROPERTY OF THE AUTHOR, AND MUST NOT BE RETAINED, COPIED OR USED WITHOUT THE AUTHORITY OF SMOKE CONTROL SYSTEMS PTY. LTD.
- DO NOT SCALE FROM DRAWING, USE PROVIDED DIMENSIONS ONLY.
- ALL DISCREPENCIES MUST BE BROUGHT TO THE ATTENTION OF AUTHOR.
- SMOKE CONTROL SYSTEMS DO NOT TAKE RESPONSIBILITY OF MEASUREMENTS PROVIDED BY OTHERS.


| REV | CHK | REASON | DATE |
|---|---|---|---|
| - | IR | FOR APPROVAL | 24/01/2019 |


### DISCLAIMER

INFORMATION GIVEN IN SMOKECONTROL.COM.AU AND PUBLICATIONS FOR DOWNLOAD ARE GIVEN TO THE BEST OF OUR KNOWLEDGE AND IN GOOD FAITH. SMOKE CONTROL IS NOT RESPONSIBLE IF RECIPIENTS OF TEST REPORTS, ASSESSMENTS OR LITERATURE MISINTERPRET THE CONTENTS AND WRONGLY USE PRODUCTS BASED ON THOSE MISINTERPRETATIONS. NO LIABILITY IS ACCEPTED FOR ERROR OMISSIONS IN THIS WEB SITE OR OUR DOCUMENTS. IN THE INTERESTS OF IMPROVEMENTS AND CONTINUED DEVELOPMENT SMOKE CONTROL RESERVES THE RIGHT TO CHANGE SPECIFICATION WITHOUT NOTICE.


**INFORMATION COPY ONLY**


BUSHFIRE CONTROL | WARRIOR

WWW.BUSHFIRECONTROL.COM.AU

ABN 92 623 863 810
26C FERNDELL STREET, (ENTRY VIA STRAITS AVE)
SOUTH GRANVILLE, NSW 2142

EMAIL: INFO@BUSHFIRECONTROL.COM.AU
FREE CALL: 1800 218 258
FAX: (02) 9681 1600


PROJECT
SCS/BFC
WARRIOR FZ FIXED, OPERABLE (SGU / DGU) TEMPLATE

CLIENT

TITLE

SUB SET (CATEGORY)
**00 - SPECIFICATIONS**


DRAWING NUMBER
**SCS/BFC - 0001**

| DRAWN BY | ISSUE STATUS: |
|---|---|
| IGOR REBENKO | INFORMATION ONLY |
| START DATE: 23/11/2021 | SCALE: AS SHOWN @A2 |



FILE: Warrior Fixed SGU DGU OPERABLE TEMPLATE.dwg --- PLOTTED ON 09/12/2021 BY OZRA KHADEMI


<<< 420mm


<<< 594mm

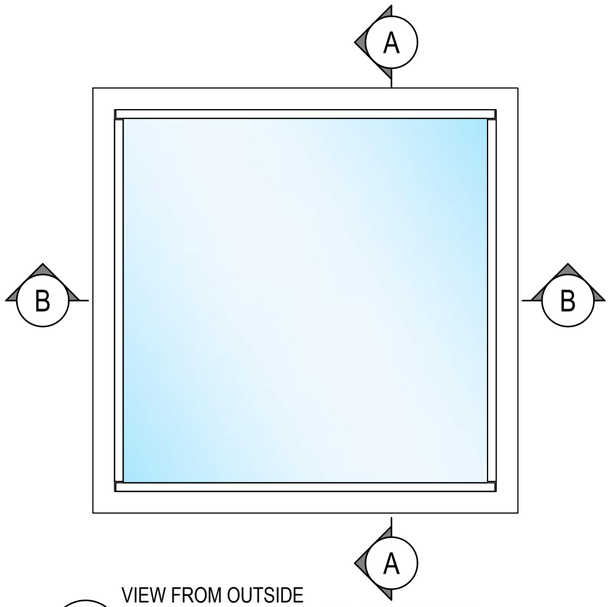



VIEW FROM OUTSIDE
## 1 WARRIOR FZ FIXED WINDOW
SCALE 1:10 @ A2

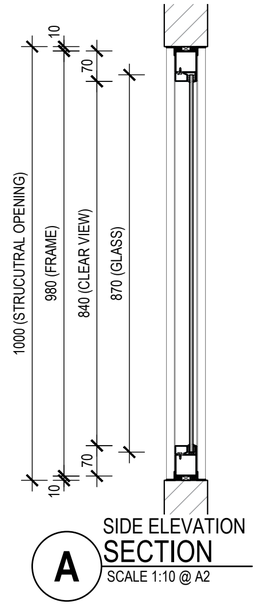


SIDE ELEVATION
## A SECTION
SCALE 1:10 @ A2

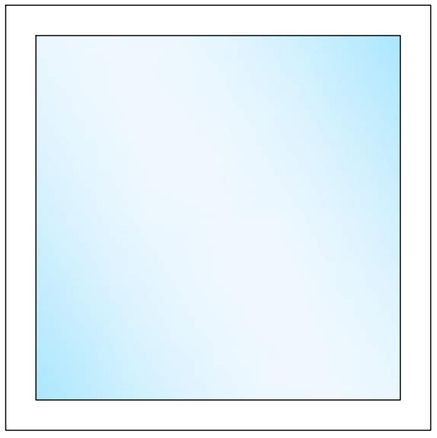

VIEW FROM INSIDE
## 2 WARRIOR FZ FIXED WINDOW
SCALE 1:10 @ A2

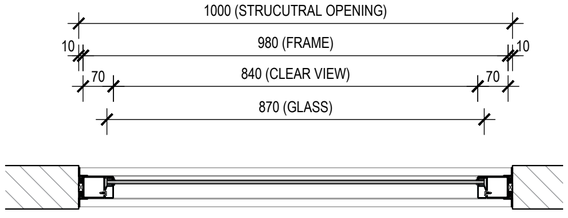


PLAN
## B SECTION
SCALE 1:10 @ A2

- THIS DRAWING IS COPYRIGHT AND THE PROPERTY OF THE AUTHOR, AND MUST NOT BE RETAINED, COPIED OR USED WITHOUT THE AUTHORITY OF SMOKE CONTROL SYSTEMS PTY. LTD.
- DO NOT SCALE FROM DRAWING, USE PROVIDED DIMENSIONS ONLY.
- ALL DISCREPENCIES MUST BE BROUGHT TO THE ATTENTION OF AUTHOR.
- SMOKE CONTROL SYSTEMS DO NOT TAKE RESPONSIBILITY OF MEASUREMENTS PROVIDED BY OTHERS.

| REV | CHK | REASON | DATE |
|---|---|---|---|
| - | IR | FOR INFORMATION | 24/01/2019 |


## DISCLAIMER

INFORMATION GIVEN IN SMOKECONTROL.COM.AU AND PUBLICATIONS FOR DOWNLOAD ARE GIVEN TO THE BEST OF OUR KNOWLEDGE AND IN GOOD FAITH. SMOKE CONTROL IS NOT RESPONSIBLE IF RECIPIENTS OF TEST REPORTS, ASSESSMENTS OR LITERATURE MISINTERPRET THE CONTENTS AND WRONGLY USE PRODUCTS BASED ON THOSE MISIINTERPRETATIONS. NO LIABILITY IS ACCEPTED FOR ERROR OMISSIONS IN THIS WEB SITE OR OUR DOCUMENTS. IN THE INTERESTS OF IMPROVEMENTS AND CONTINUED DEVELOPMENT SMOKE CONTROL RESERVES THE RIGHT TO CHANGE SPECIFICATION WITHOUT NOTICE.


# INFORMATION COPY ONLY


BUSHFIRE CONTROL | WARRIOR

WWW.BUSHFIRECONTROL.COM.AU

ABN 92 623 863 810
26C FERNDELL STREET, (ENTRY VIA STRAITS AVE)
SOUTH GRANVILLE, NSW 2142

EMAIL: INFO@BUSHFIRECONTROL.COM.AU
FREE CALL: 1800 218 258
FAX: (02) 9681 1600


PROJECT
SCS/BFC
WARRIOR FZ FIXED, OPERABLE (SGU / DGU) TEMPLATE

CLIENT

TITLE
TYPICAL
WARRIOR FZ FIXED WINDOW


SUB SET (CATEGORY)
**01 - VISIONEERING**

DRAWING NUMBER
**SCS/BFC - 0101**


| DRAWN BY | ISSUE STATUS: |
|---|---|
| IGOR REBENKO | INFORMATION ONLY |
| START DATE: --- | SCALE: AS SHOWN @A2 |


FILE: Warrior Fixed.dwg --- PLOTTED ON 09/12/2021 BY OZRA KHADEMI


<<< 420mm
<<< 594mm

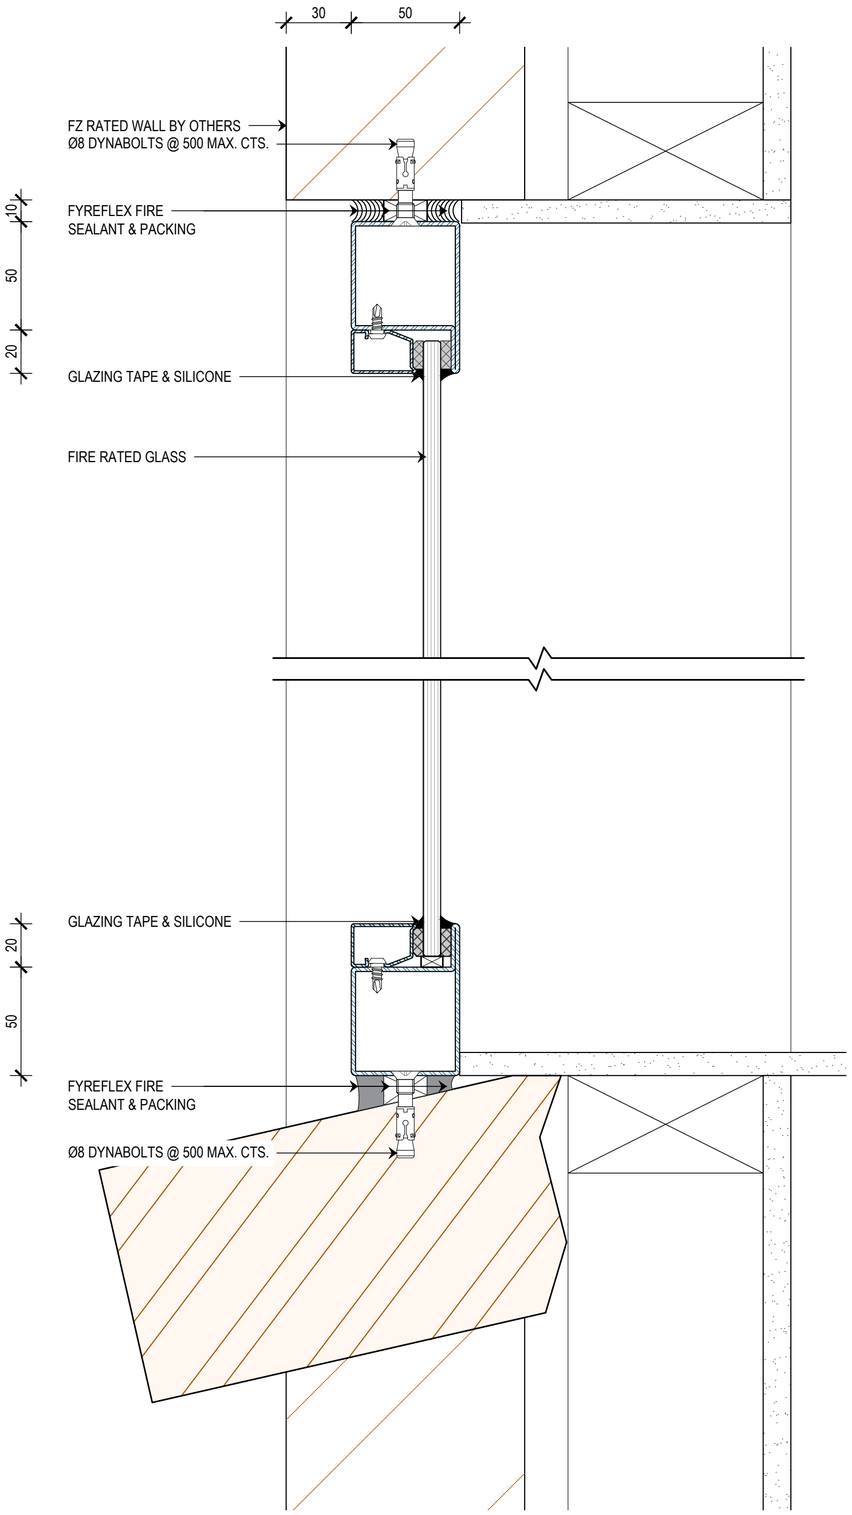


A SIDE ELEVATION
SECTION
SCALE 1:2 @ A2

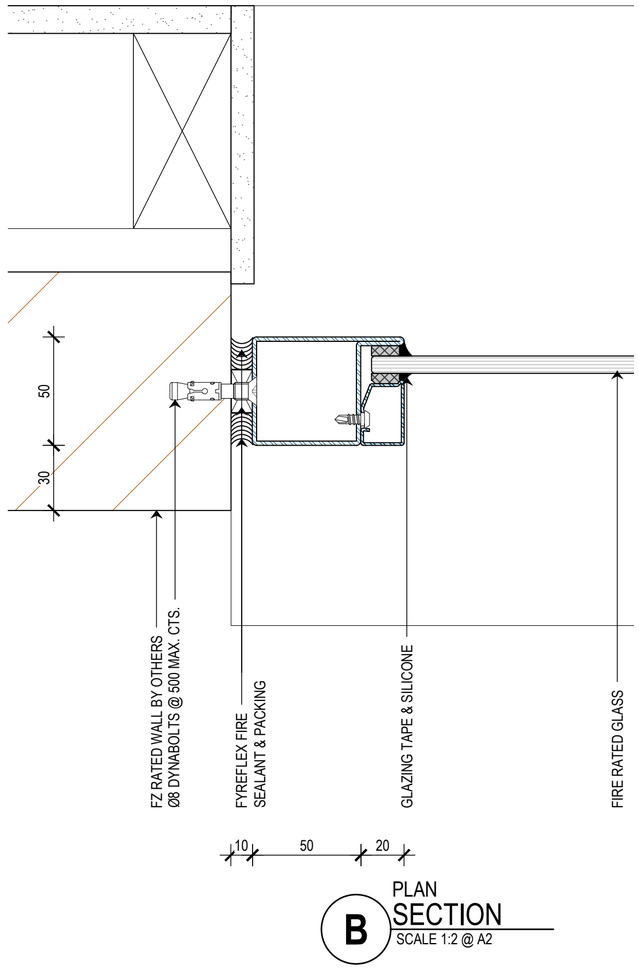


B PLAN
SECTION
SCALE 1:2 @ A2


- THIS DRAWING IS COPYRIGHT AND THE PROPERTY OF THE AUTHOR, AND MUST NOT BE RETAINED, COPIED OR USED WITHOUT THE AUTHORITY OF SMOKE CONTROL SYSTEMS PTY. LTD.
- DO NOT SCALE FROM DRAWING, USE PROVIDED DIMENSIONS ONLY.
- ALL DISCREPENCIES MUST BE BROUGHT TO THE ATTENTION OF AUTHOR.
- SMOKE CONTROL SYSTEMS DO NOT TAKE RESPONSIBILITY OF MEASUREMENTS PROVIDED BY OTHERS.


| REV | CHK | REASON | DATE |
|---|---|---|---|
| - | IR | FOR INFORMATION | 24/01/2019 |

## DISCLAIMER


INFORMATION GIVEN IN SMOKECONTROL.COM.AU AND PUBLICATIONS FOR DOWNLOAD ARE GIVEN TO THE BEST OF OUR KNOWLEDGE AND IN GOOD FAITH. SMOKE CONTROL IS NOT RESPONSIBLE IF RECIPIENTS OF TEST REPORTS, ASSESSMENTS OR LITERATURE MISINTERPRET THE CONTENTS AND WRONGLY USE PRODUCTS BASED ON THOSE MISINTERPRETATIONS. NO LIABILITY IS ACCEPTED FOR ERROR OMISSIONS IN THIS WEB SITE OR OUR DOCUMENTS. IN THE INTERESTS OF IMPROVEMENTS AND CONTINUED DEVELOPMENT SMOKE CONTROL RESERVES THE RIGHT TO CHANGE SPECIFICATION WITHOUT NOTICE.


# INFORMATION COPY ONLY


BUSHFIRE CONTROL | WARRIOR

WWW.BUSHFIRECONTROL.COM.AU

ABN 92 623 863 810
26C FERNDELL STREET, (ENTRY VIA STRAITS AVE)
SOUTH GRANVILLE, NSW 2142

EMAIL: INFO@BUSHFIRECONTROL.COM.AU
FREE CALL: 1800 218 258
FAX: (02) 9681 1600


PROJECT
SCS/BFC
WARRIOR FZ FIXED, OPERABLE (SGU / DGU) TEMPLATE

CLIENT

TITLE
BRICK VENEER DETAILS


SUB SET (CATEGORY)
**02 - DETAILS**

DRAWING NUMBER
**SCS/BFC - 0102**


| DRAWN BY | ISSUE STATUS: |
|---|---|
| IGOR REBENKO | INFORMATION ONLY |
| START DATE: --- | SCALE: AS SHOWN @A2 |


FILE: Warrior Fixed.dwg --- PLOTTED ON 09/12/2021 BY OZRA KHADEMI


<<< 420mm >>>
<<< 594mm

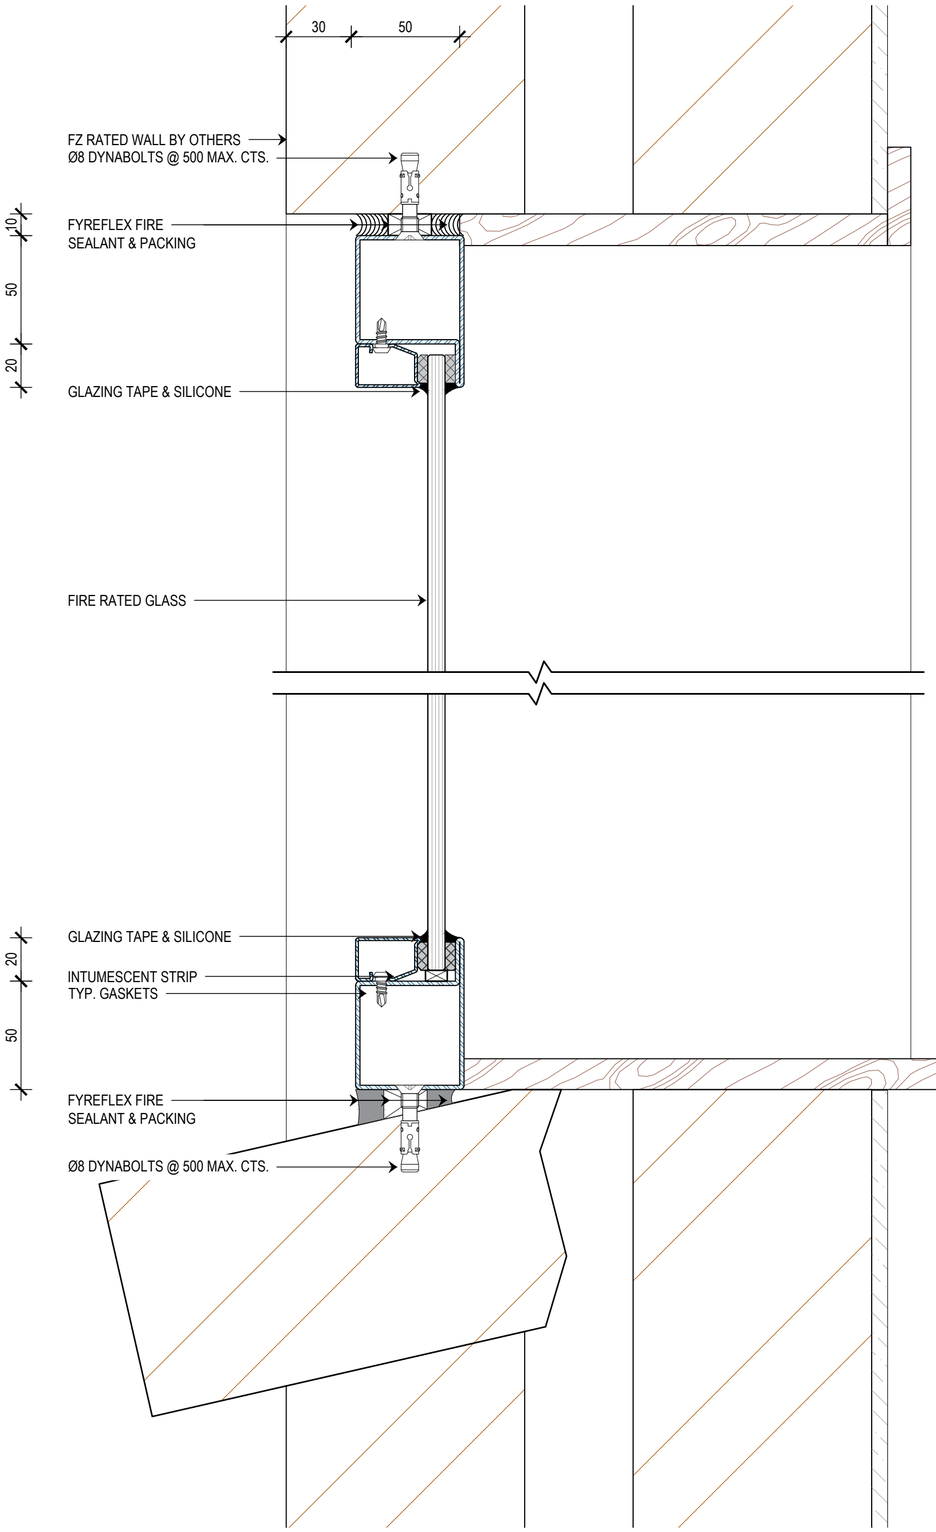


A SIDE ELEVATION
SECTION
SCALE 1:2 @ A2

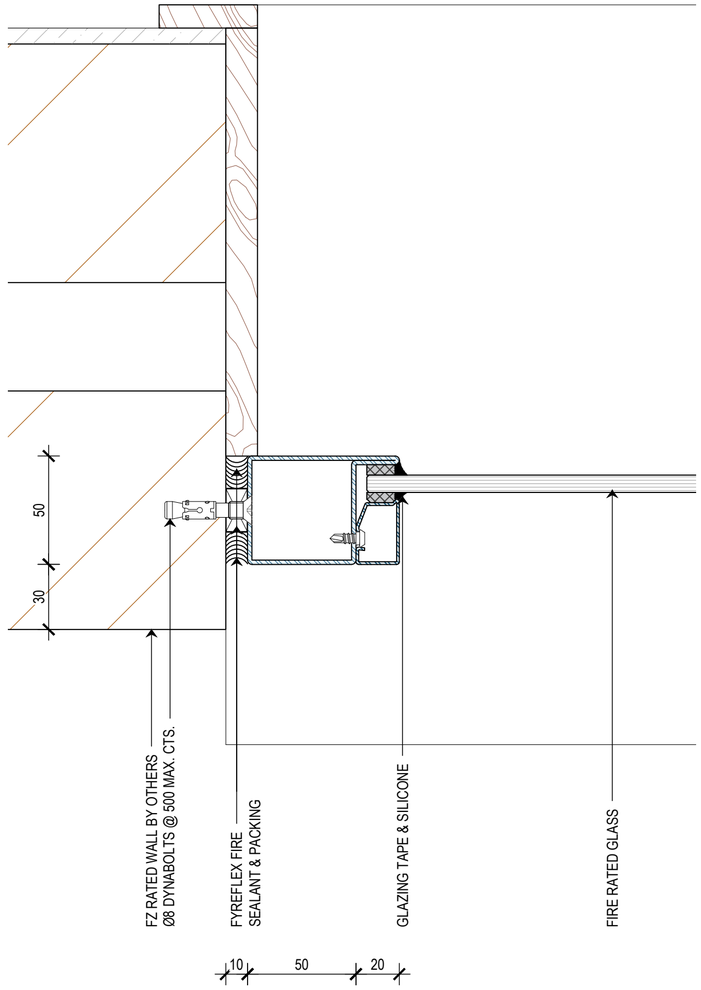


B PLAN
SECTION
SCALE 1:2 @ A2


- THIS DRAWING IS COPYRIGHT AND THE PROPERTY OF THE AUTHOR, AND MUST NOT BE RETAINED, COPIED OR USED WITHOUT THE AUTHORITY OF SMOKE CONTROL SYSTEMS PTY. LTD.
- DO NOT SCALE FROM DRAWING, USE PROVIDED DIMENSIONS ONLY.
- ALL DISCREPENCIES MUST BE BROUGHT TO THE ATTENTION OF AUTHOR.
- SMOKE CONTROL SYSTEMS DO NOT TAKE RESPONSIBILITY OF MEASUREMENTS PROVIDED BY OTHERS.


| REV | CHK | REASON | DATE |
|---|---|---|---|
| - | IR | FOR INFORMATION | 24/01/2019 |

## DISCLAIMER


INFORMATION GIVEN IN SMOKECONTROL.COM.AU AND PUBLICATIONS FOR DOWNLOAD ARE GIVEN TO THE BEST OF OUR KNOWLEDGE AND IN GOOD FAITH. SMOKE CONTROL IS NOT RESPONSIBLE IF RECIPIENTS OF TEST REPORTS, ASSESSMENTS OR LITERATURE MISINTERPRET THE CONTENTS AND WRONGLY USE PRODUCTS BASED ON THOSE MISINTERPRETATIONS. NO LIABILITY IS ACCEPTED FOR ERROR OMISSIONS IN THIS WEB SITE OR OUR DOCUMENTS. IN THE INTERESTS OF IMPROVEMENTS AND CONTINUED DEVELOPMENT SMOKE CONTROL RESERVES THE RIGHT TO CHANGE SPECIFICATION WITHOUT NOTICE.


# INFORMATION COPY ONLY


BUSHFIRE CONTROL | WARRIOR

WWW.BUSHFIRECONTROL.COM.AU

ABN 92 623 863 810
26C FERNDELL STREET, (ENTRY VIA STRAITS AVE)
SOUTH GRANVILLE, NSW 2142

EMAIL: INFO@BUSHFIRECONTROL.COM.AU
FREE CALL: 1800 218 258
FAX: (02) 9681 1600


PROJECT
SCS/BFC
WARRIOR FZ FIXED, OPERABLE (SGU / DGU) TEMPLATE

CLIENT

TITLE
CAVITY BRICK DETAILS


SUB SET (CATEGORY)
**02 - DETAILS**

DRAWING NUMBER
**SCS/BFC - 0103**


| DRAWN BY | ISSUE STATUS: |
|---|---|
| IGOR REBENKO | INFORMATION ONLY |
| START DATE | SCALE |
| --- | AS SHOWN @A2 |


FILE: Warrior Fixed.dwg --- PLOTTED ON 09/12/2021 BY OZRA KHADEMI


<<< 420mm
<<< 594mm

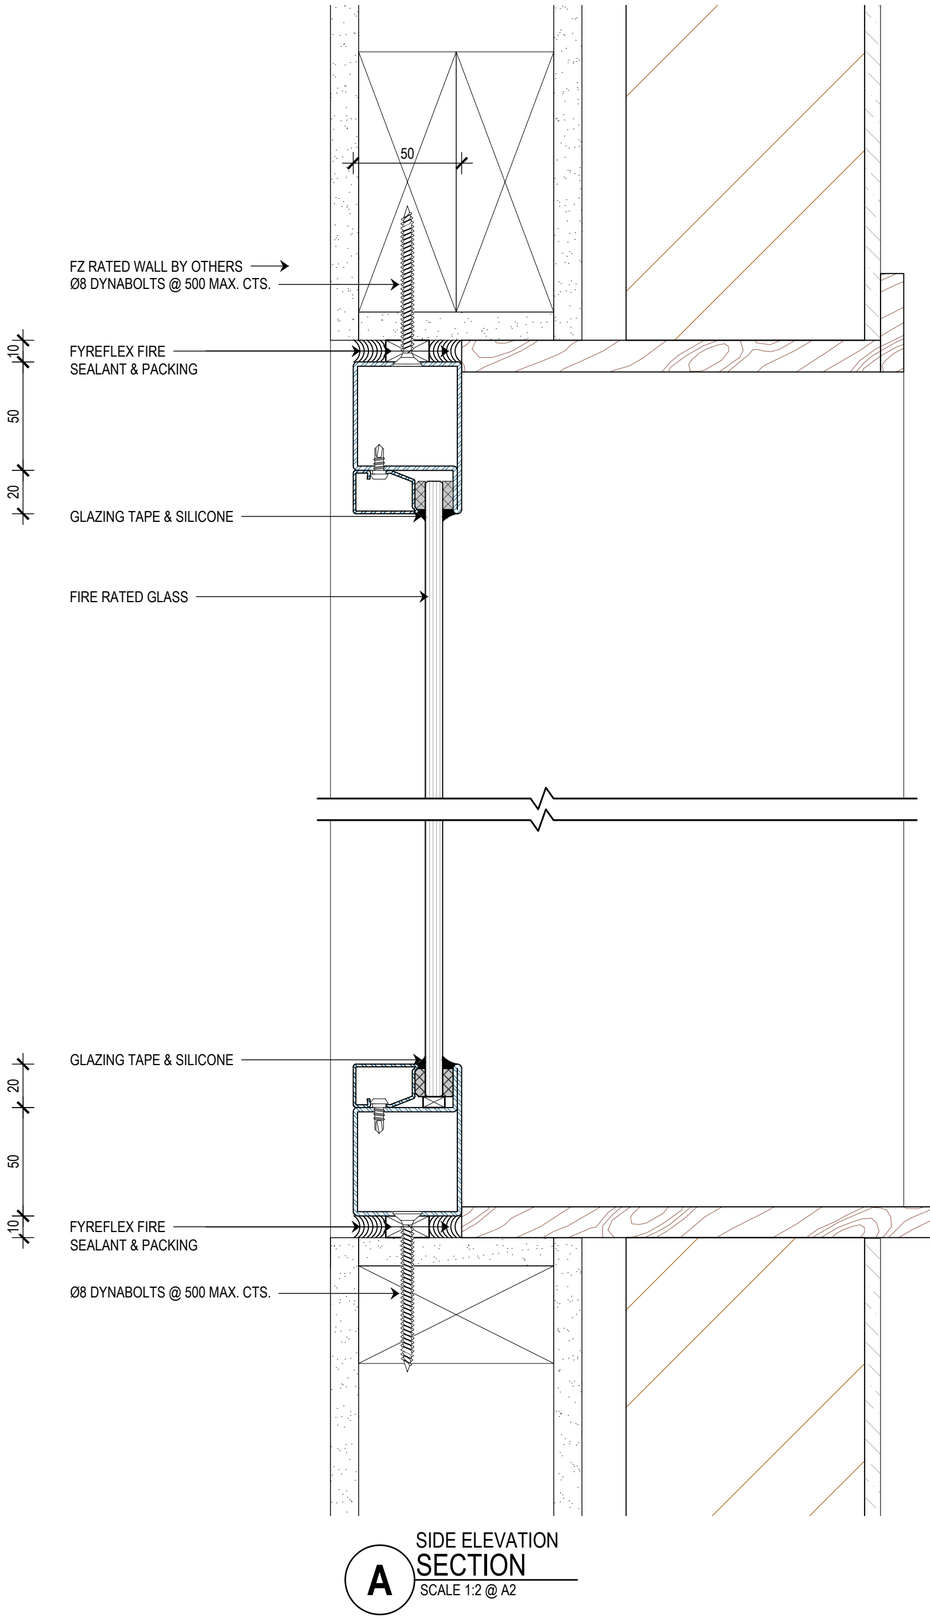


A SIDE ELEVATION
SECTION
SCALE 1:2 @ A2

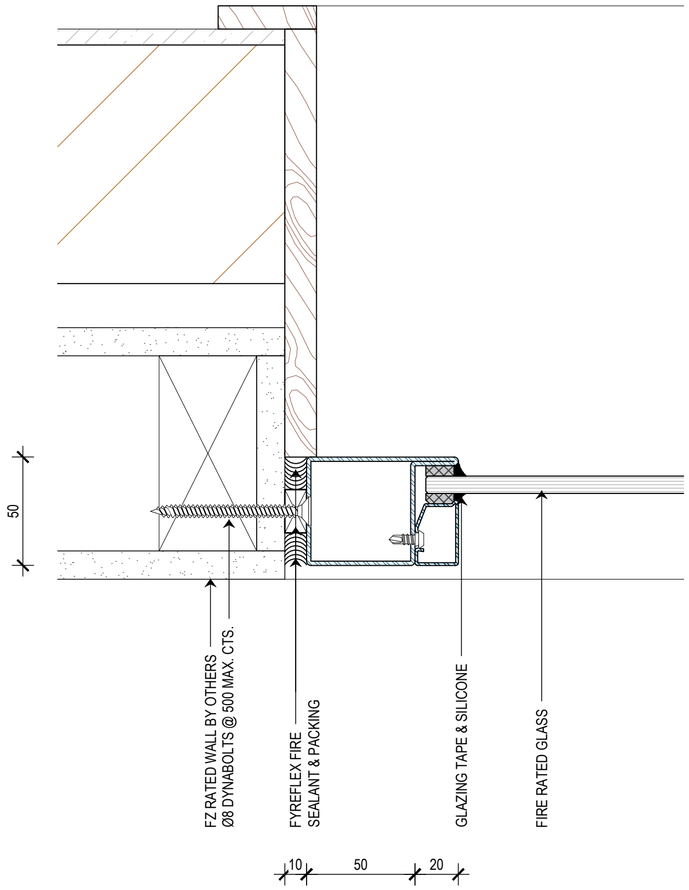


B PLAN
SECTION
SCALE 1:2 @ A2


- THIS DRAWING IS COPYRIGHT AND THE PROPERTY OF THE AUTHOR, AND MUST NOT BE RETAINED, COPIED OR USED WITHOUT THE AUTHORITY OF SMOKE CONTROL SYSTEMS PTY. LTD.
- DO NOT SCALE FROM DRAWING, USE PROVIDED DIMENSIONS ONLY.
- ALL DISCREPENCIES MUST BE BROUGHT TO THE ATTENTION OF AUTHOR.
- SMOKE CONTROL SYSTEMS DO NOT TAKE RESPONSIBILITY OF MEASUREMENTS PROVIDED BY OTHERS.


| REV | CHK | REASON | DATE |
|---|---|---|---|
| - | IR | FOR INFORMATION | 24/01/2019 |

## DISCLAIMER

INFORMATION GIVEN IN SMOKECONTROL.COM.AU AND PUBLICATIONS FOR DOWNLOAD ARE GIVEN TO THE BEST OF OUR KNOWLEDGE AND IN GOOD FAITH. SMOKE CONTROL IS NOT RESPONSIBLE IF RECIPIENTS OF TEST REPORTS, ASSESSMENTS OR LITERATURE MISINTERPRET THE CONTENTS AND WRONGLY USE PRODUCTS BASED ON THOSE MISIINTERPRETATIONS. NO LIABILITY IS ACCEPTED FOR ERROR OMISSIONS IN THIS WEB SITE OR OUR DOCUMENTS. IN THE INTERESTS OF IMPROVEMENTS AND CONTINUED DEVELOPMENT SMOKE CONTROL RESERVES THE RIGHT TO CHANGE SPECIFICATION WITHOUT NOTICE.

**INFORMATION COPY ONLY**


BUSHFIRE CONTROL | WARRIOR

WWW.BUSHFIRECONTROL.COM.AU

ABN 92 623 863 810
26C FERNDELL STREET, (ENTRY VIA STRAITS AVE)
SOUTH GRANVILLE, NSW 2142

EMAIL: INFO@BUSHFIRECONTROL.COM.AU
FREE CALL: 1800 218 258
FAX: (02) 9681 1600


PROJECT
SCS/BFC
WARRIOR FZ FIXED, OPERABLE (SGU / DGU) TEMPLATE

CLIENT

TITLE
REVERSE BRICK VENEER DETAILS


SUB SET (CATEGORY)
**02 - DETAILS**

DRAWING NUMBER
**SCS/BFC - 0104**


| DRAWN BY | ISSUE STATUS: |
|---|---|
| IGOR REBENKO | INFORMATION ONLY |
| START DATE: --- | SCALE: AS SHOWN @A2 |


FILE: Warrior Fixed.dwg --- PLOTTED ON 09/12/2021 BY OZRA KHADEMI


420mm >>>
<<< 594mm

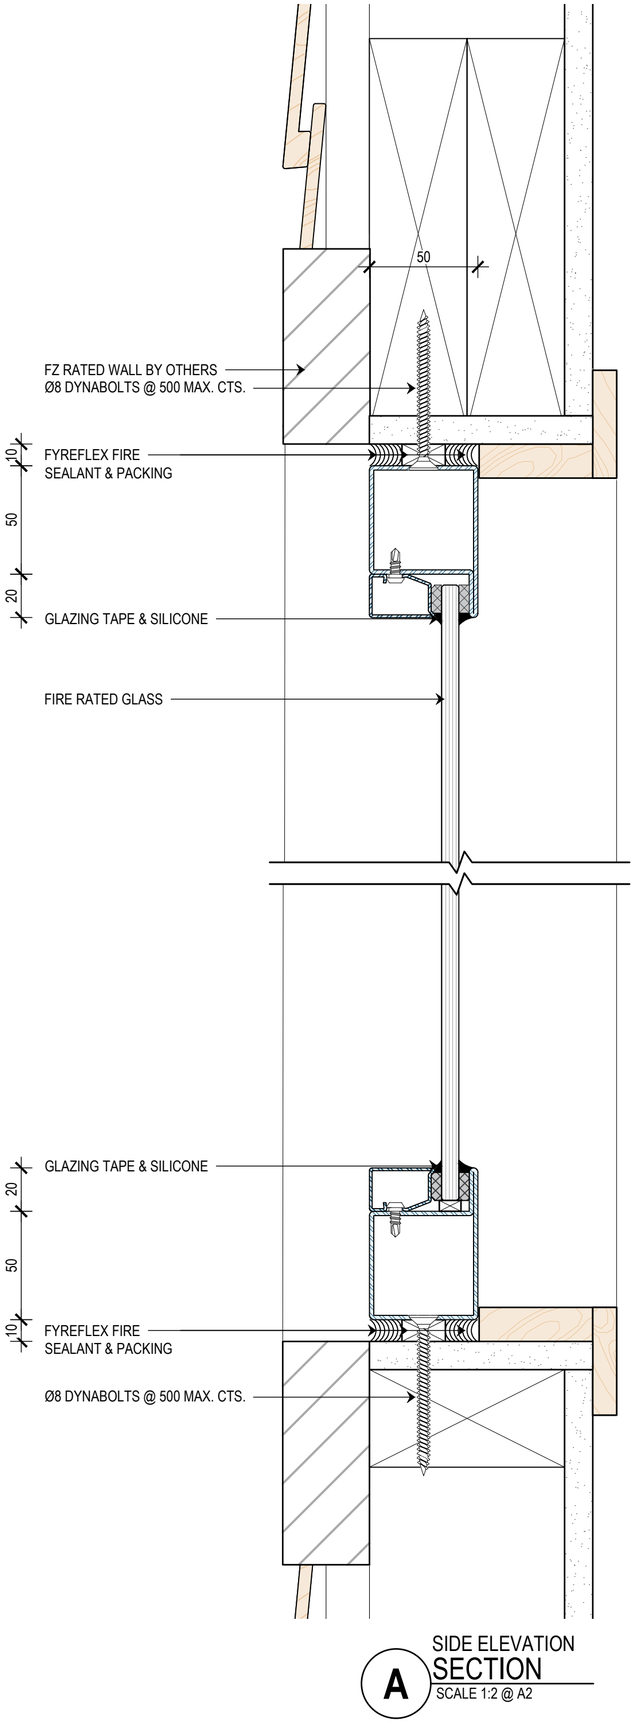


A SIDE ELEVATION SECTION
SCALE 1:2 @ A2

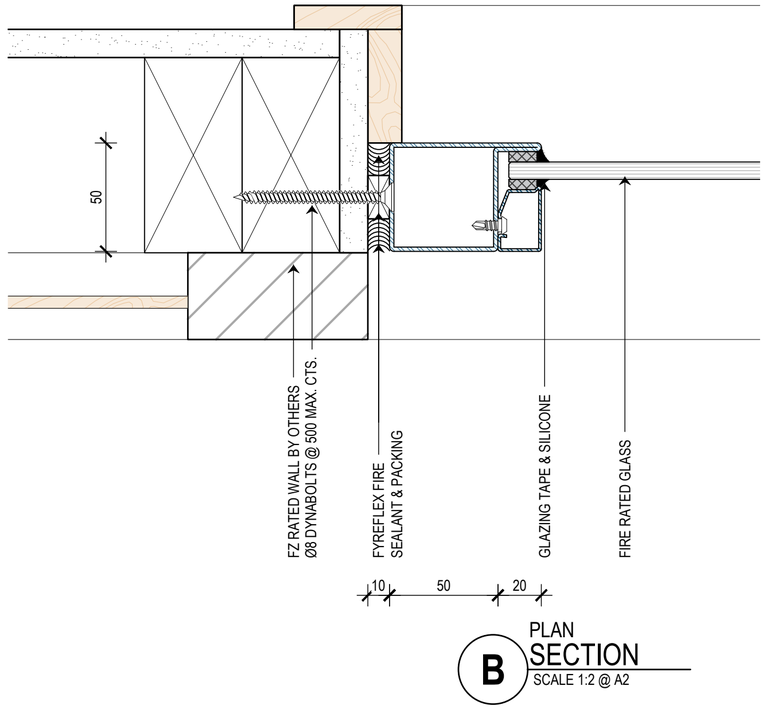


B PLAN SECTION
SCALE 1:2 @ A2


- THIS DRAWING IS COPYRIGHT AND THE PROPERTY OF THE AUTHOR, AND MUST NOT BE RETAINED, COPIED OR USED WITHOUT THE AUTHORITY OF SMOKE CONTROL SYSTEMS PTY. LTD.
- DO NOT SCALE FROM DRAWING, USE PROVIDED DIMENSIONS ONLY.
- ALL DISCREPENCIES MUST BE BROUGHT TO THE ATTENTION OF AUTHOR.
- SMOKE CONTROL SYSTEMS DO NOT TAKE RESPONSIBILITY OF MEASUREMENTS PROVIDED BY OTHERS.


| REV | CHK | REASON | DATE |
|---|---|---|---|
| - | IR | FOR INFORMATION | 24/01/2019 |


## DISCLAIMER

INFORMATION GIVEN IN SMOKECONTROL.COM.AU AND PUBLICATIONS FOR DOWNLOAD ARE GIVEN TO THE BEST OF OUR KNOWLEDGE AND IN GOOD FAITH. SMOKE CONTROL IS NOT RESPONSIBLE IF RECIPIENTS OF TEST REPORTS, ASSESSMENTS OR LITERATURE MISINTERPRET THE CONTENTS AND WRONGLY USE PRODUCTS BASED ON THOSE MISINTERPRETATIONS. NO LIABILITY IS ACCEPTED FOR ERROR OMISSIONS IN THIS WEB SITE OR OUR DOCUMENTS. IN THE INTERESTS OF IMPROVEMENTS AND CONTINUED DEVELOPMENT SMOKE CONTROL RESERVES THE RIGHT TO CHANGE SPECIFICATION WITHOUT NOTICE.

# INFORMATION COPY ONLY



BUSHFIRE CONTROL | WARRIOR

WWW.BUSHFIRECONTROL.COM.AU

ABN 92 623 863 810
26C FERNDELL STREET, (ENTRY VIA STRAITS AVE)
SOUTH GRANVILLE, NSW 2142

EMAIL: INFO@BUSHFIRECONTROL.COM.AU
FREE CALL: 1800 218 258
FAX: (02) 9681 1600


PROJECT
SCS/BFC
WARRIOR FZ FIXED, OPERABLE (SGU / DGU) TEMPLATE

CLIENT


TITLE
FZ CLADDING DETAILS

SUB SET (CATEGORY)
**02 - DETAILS**


DRAWING NUMBER
**SCS/BFC - 0105**

| DRAWN BY | ISSUE STATUS: |
|---|---|
| IGOR REBENKO | INFORMATION ONLY |
| START DATE | SCALE |
| --- | AS SHOWN @A2 |



FILE: Warrior Fixed.dwg --- PLOTTED ON 09/12/2021 BY OZRA KHADEMI

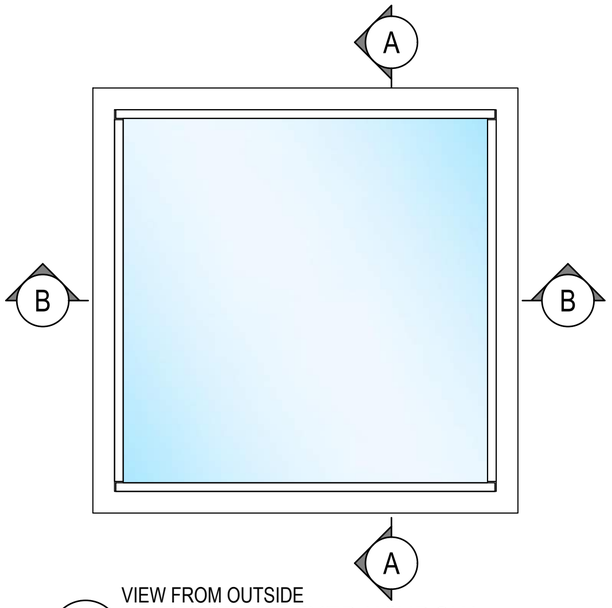



VIEW FROM OUTSIDE
## 1 WARRIOR FZ FIXED WINDOW
SCALE 1:10 @ A2

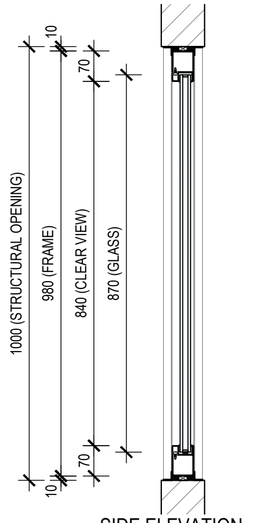


SIDE ELEVATION
## A SECTION
SCALE 1:10 @ A2

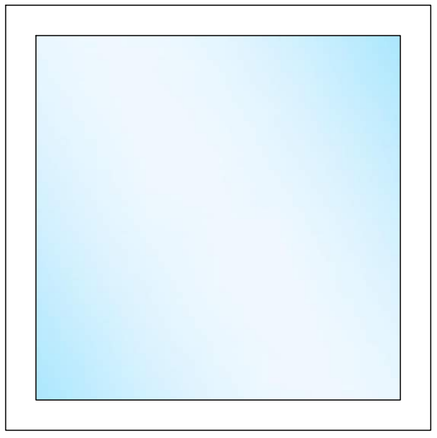

VIEW FROM INSIDE
## 2 WARRIOR FZ FIXED WINDOW
SCALE 1:10 @ A2

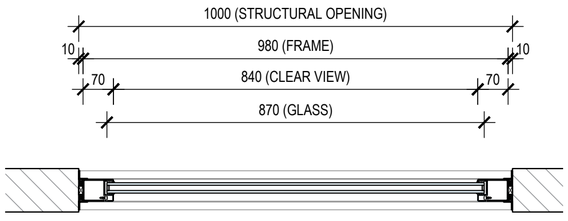


PLAN
## B SECTION
SCALE 1:10 @ A2


- THIS DRAWING IS COPYRIGHT AND THE PROPERTY OF THE AUTHOR, AND MUST NOT BE RETAINED, COPIED OR USED WITHOUT THE AUTHORITY OF SMOKE CONTROL SYSTEMS PTY. LTD.
- DO NOT SCALE FROM DRAWING, USE PROVIDED DIMENSIONS ONLY.
- ALL DISCREPENCIES MUST BE BROUGHT TO THE ATTENTION OF AUTHOR.
- SMOKE CONTROL SYSTEMS DO NOT TAKE RESPONSIBILITY OF MEASUREMENTS PROVIDED BY OTHERS.


| REV | CHK | REASON | DATE |
|---|---|---|---|
| - | AC | FOR INFORMATION | 04/03/2020 |


## DISCLAIMER

INFORMATION GIVEN IN SMOKECONTROL.COM.AU AND PUBLICATIONS FOR DOWNLOAD ARE GIVEN TO THE BEST OF OUR KNOWLEDGE AND IN GOOD FAITH. SMOKE CONTROL IS NOT RESPONSIBLE IF RECIPIENTS OF TEST REPORTS, ASSESSMENTS OR LITERATURE MISINTERPRET THE CONTENTS AND WRONGLY USE PRODUCTS BASED ON THOSE MISIINTERPRETATIONS. NO LIABILITY IS ACCEPTED FOR ERROR OMISSIONS IN THIS WEB SITE OR OUR DOCUMENTS. IN THE INTERESTS OF IMPROVEMENTS AND CONTINUED DEVELOPMENT SMOKE CONTROL RESERVES THE RIGHT TO CHANGE SPECIFICATION WITHOUT NOTICE.


# INFORMATION COPY ONLY


BUSHFIRE CONTROL | WARRIOR

WWW.BUSHFIRECONTROL.COM.AU

ABN 92 623 863 810
26C FERNDELL STREET, (ENTRY VIA STRAITS AVE)
SOUTH GRANVILLE, NSW 2142

EMAIL: INFO@BUSHFIRECONTROL.COM.AU
FREE CALL: 1800 218 258
FAX: (02) 9681 1600


PROJECT
SCS/BFC
WARRIOR FZ FIXED, OPERABLE (SGU / DGU) TEMPLATE

CLIENT

TITLE
TYPICAL
WARRIOR FZ FIXED WINDOW


SUB SET (CATEGORY)
**01 - VISIONEERING**

DRAWING NUMBER
**SCS/BFC - 0106**


| DRAWN BY | ISSUE STATUS: |
|---|---|
| ISHTIAQUE ALAM | INFORMATION ONLY |
| START DATE: 04/03/2020 | SCALE: AS SHOWN @A2 |


FILE: Warrior Fixed DGU.dwg --- PLOTTED ON 09/12/2021 BY OZRA KHADEMI


<<< 420mm
<<< 594mm

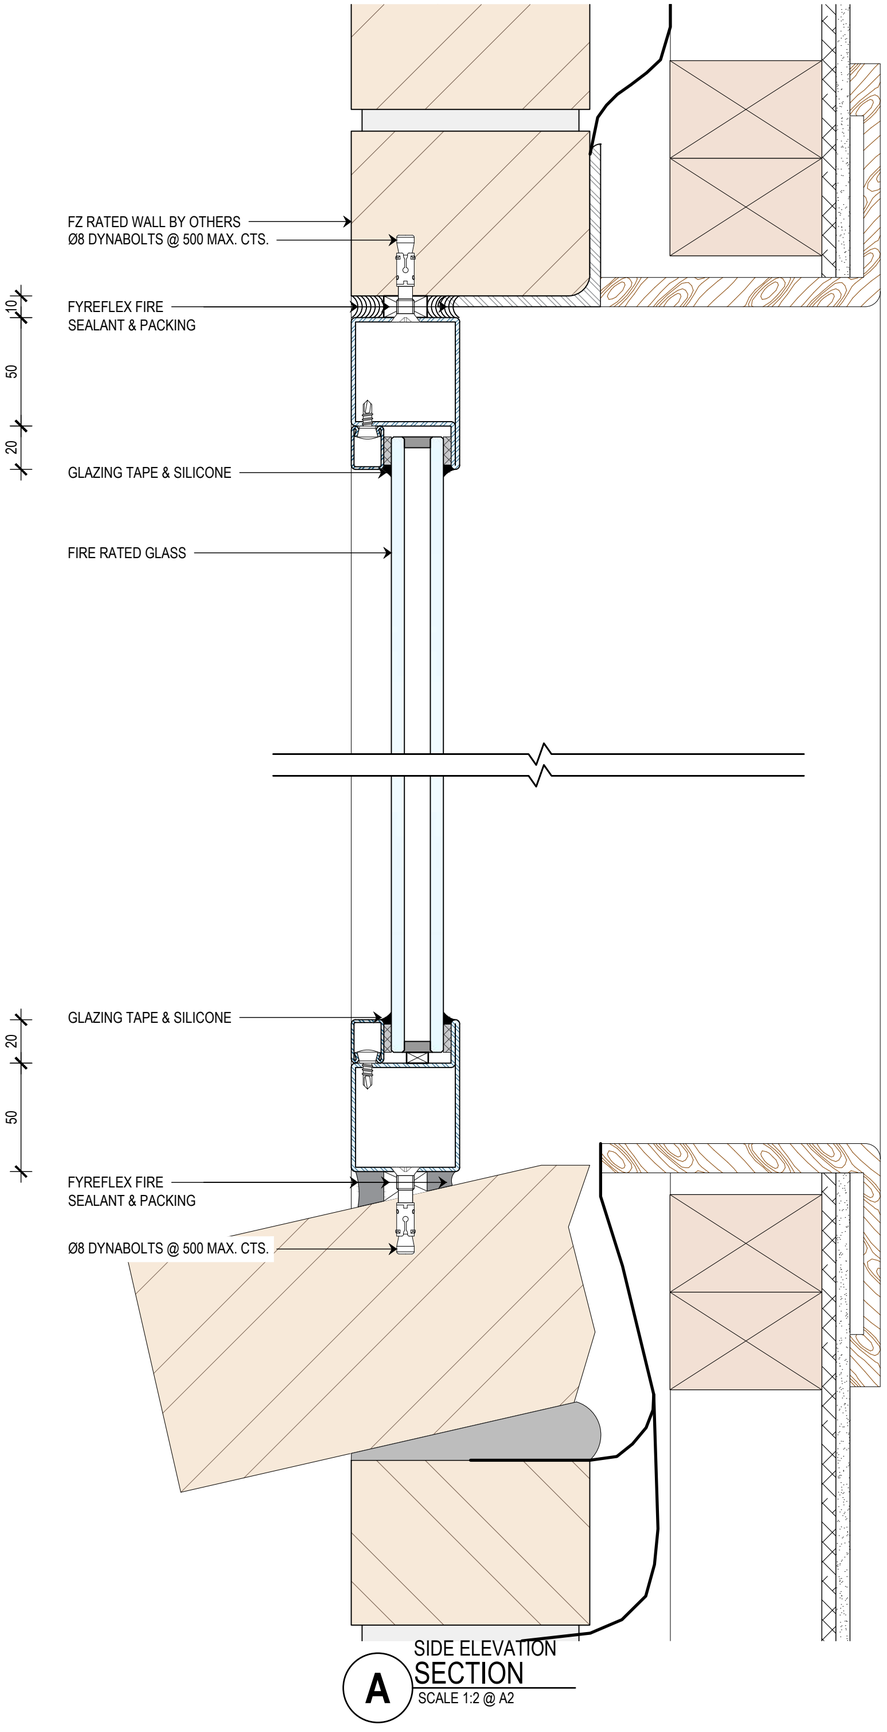


A SIDE ELEVATION
SECTION
SCALE 1:2 @ A2

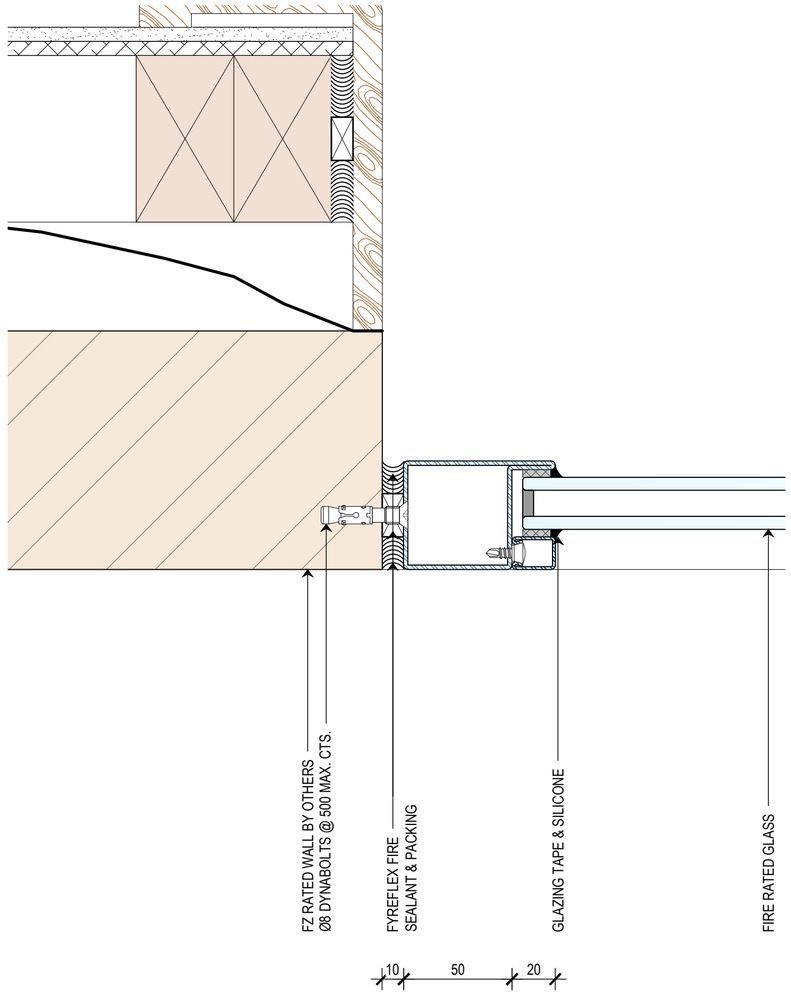


B PLAN
SECTION
SCALE 1:2 @ A2


- THIS DRAWING IS COPYRIGHT AND THE PROPERTY OF THE AUTHOR, AND MUST NOT BE RETAINED, COPIED OR USED WITHOUT THE AUTHORITY OF SMOKE CONTROL SYSTEMS PTY. LTD.
- DO NOT SCALE FROM DRAWING, USE PROVIDED DIMENSIONS ONLY.
- ALL DISCREPENCIES MUST BE BROUGHT TO THE ATTENTION OF AUTHOR.
- SMOKE CONTROL SYSTEMS DO NOT TAKE RESPONSIBILITY OF MEASUREMENTS PROVIDED BY OTHERS.


| REV | CHK | REASON | DATE |
|---|---|---|---|
| - | AC | FOR INFORMATION | 04/03/2020 |

## DISCLAIMER


INFORMATION GIVEN IN SMOKECONTROL.COM.AU AND PUBLICATIONS FOR DOWNLOAD ARE GIVEN TO THE BEST OF OUR KNOWLEDGE AND IN GOOD FAITH. SMOKE CONTROL IS NOT RESPONSIBLE IF RECIPIENTS OF TEST REPORTS, ASSESSMENTS OR LITERATURE MISINTERPRET THE CONTENTS AND WRONGLY USE PRODUCTS BASED ON THOSE MISINTERPRETATIONS. NO LIABILITY IS ACCEPTED FOR ERROR OMISSIONS IN THIS WEB SITE OR OUR DOCUMENTS. IN THE INTERESTS OF IMPROVEMENTS AND CONTINUED DEVELOPMENT SMOKE CONTROL RESERVES THE RIGHT TO CHANGE SPECIFICATION WITHOUT NOTICE.


**INFORMATION COPY ONLY**


BUSHFIRE CONTROL | WARRIOR

WWW.BUSHFIRECONTROL.COM.AU

ABN 92 623 863 810
26C FERNDELL STREET, (ENTRY VIA STRAITS AVE)
SOUTH GRANVILLE, NSW 2142

EMAIL: INFO@BUSHFIRECONTROL.COM.AU
FREE CALL: 1800 218 258
FAX: (02) 9681 1600


PROJECT
SCS/BFC
WARRIOR FZ FIXED, OPERABLE (SGU / DGU) TEMPLATE

CLIENT

TITLE
BRICK VENEER DETAILS


SUB SET (CATEGORY)
**02 - DETAILS**

DRAWING NUMBER
**SCS/BFC - 0107**


| DRAWN BY | ISSUE STATUS: |
|---|---|
| ISHTIAQUE ALAM | INFORMATION ONLY |
| START DATE: 04/03/2020 | SCALE: AS SHOWN @A2 |


FILE: Warrior Fixed DGU.dwg --- PLOTTED ON 09/12/2021 BY OZRA KHADEMI


420mm >>>
<<< 594mm

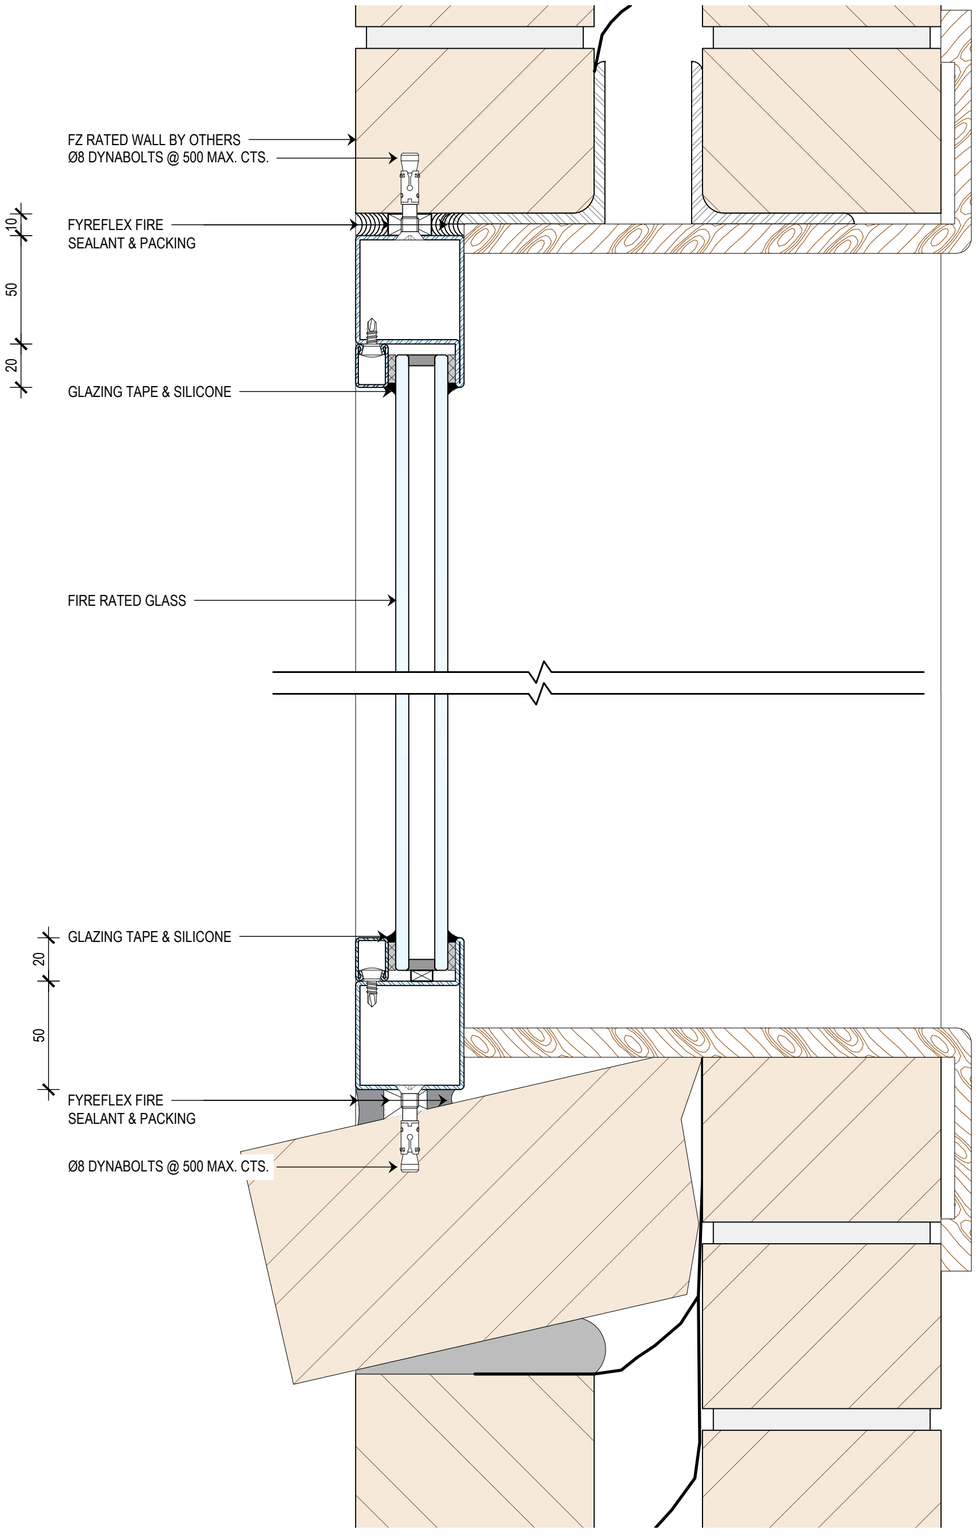


A SIDE ELEVATION
SECTION
SCALE 1:2 @ A2

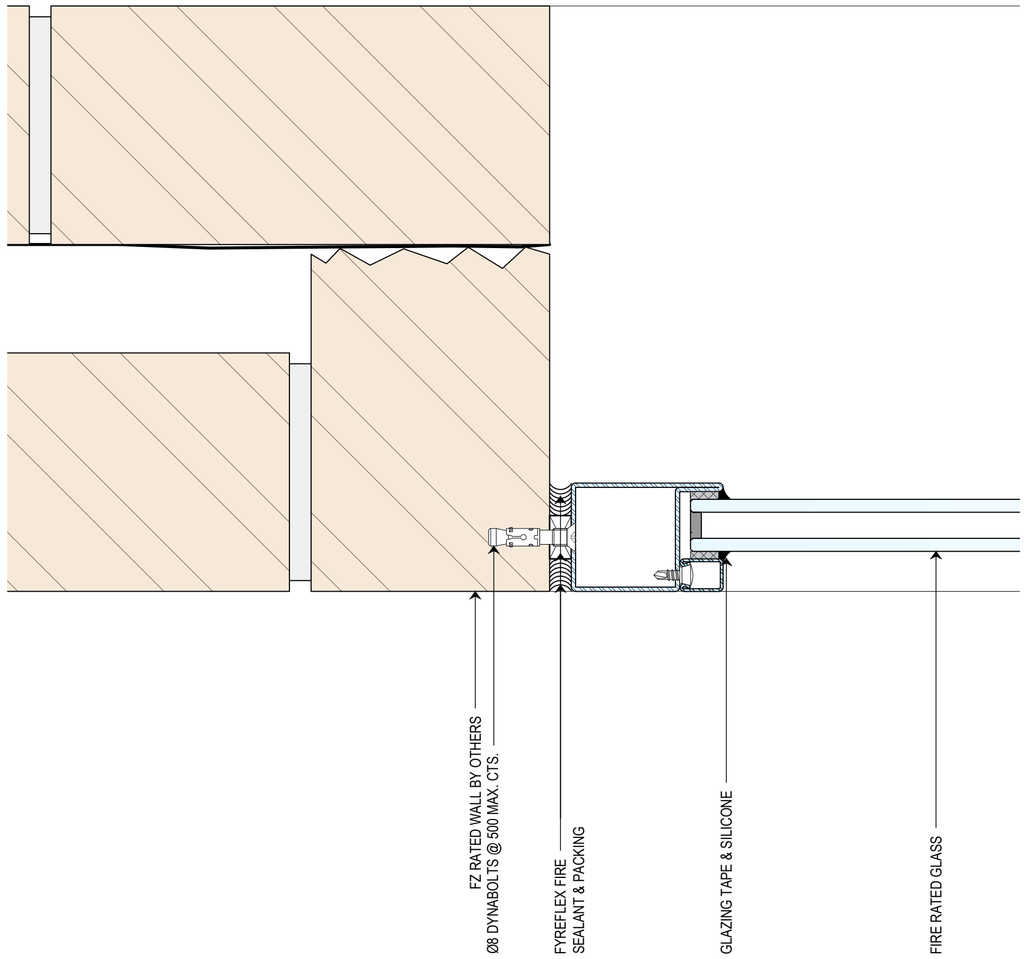


B PLAN
SECTION
SCALE 1:2 @ A2


- THIS DRAWING IS COPYRIGHT AND THE PROPERTY OF THE AUTHOR, AND MUST NOT BE RETAINED, COPIED OR USED WITHOUT THE AUTHORITY OF SMOKE CONTROL SYSTEMS PTY. LTD.
- DO NOT SCALE FROM DRAWING, USE PROVIDED DIMENSIONS ONLY.
- ALL DISCREPENCIES MUST BE BROUGHT TO THE ATTENTION OF AUTHOR.
- SMOKE CONTROL SYSTEMS DO NOT TAKE RESPONSIBILITY OF MEASUREMENTS PROVIDED BY OTHERS.


| REV | CHK | REASON | DATE |
|---|---|---|---|
| - | AC | FOR INFORMATION | 04/03/2020 |

## DISCLAIMER


INFORMATION GIVEN IN SMOKECONTROL.COM.AU AND PUBLICATIONS FOR DOWNLOAD ARE GIVEN TO THE BEST OF OUR KNOWLEDGE AND IN GOOD FAITH. SMOKE CONTROL IS NOT RESPONSIBLE IF RECIPIENTS OF TEST REPORTS, ASSESSMENTS OR LITERATURE MISINTERPRET THE CONTENTS AND WRONGLY USE PRODUCTS BASED ON THOSE MISINTERPRETATIONS. NO LIABILITY IS ACCEPTED FOR ERROR OMISSIONS IN THIS WEB SITE OR OUR DOCUMENTS. IN THE INTERESTS OF IMPROVEMENTS AND CONTINUED DEVELOPMENT SMOKE CONTROL RESERVES THE RIGHT TO CHANGE SPECIFICATION WITHOUT NOTICE.


# INFORMATION COPY ONLY


BUSHFIRE CONTROL | WARRIOR

WWW.BUSHFIRECONTROL.COM.AU

ABN 92 623 863 810
26C FERNDELL STREET, (ENTRY VIA STRAITS AVE)
SOUTH GRANVILLE, NSW 2142

EMAIL: INFO@BUSHFIRECONTROL.COM.AU
FREE CALL: 1800 218 258
FAX: (02) 9681 1600


PROJECT
SCS/BFC
WARRIOR FZ FIXED, OPERABLE (SGU / DGU) TEMPLATE

CLIENT

TITLE
CAVITY BRICK DETAILS


SUB SET (CATEGORY)
**02 - DETAILS**

DRAWING NUMBER
**SCS/BFC - 0108**


| DRAWN BY | ISSUE STATUS: |
|---|---|
| ISHTIAQUE ALAM | INFORMATION ONLY |
| START DATE: 04/03/2020 | SCALE: AS SHOWN @A2 |


FILE: Warrior Fixed DGU.dwg --- PLOTTED ON 09/12/2021 BY OZRA KHADEMI


420mm >>>
<<< 594mm

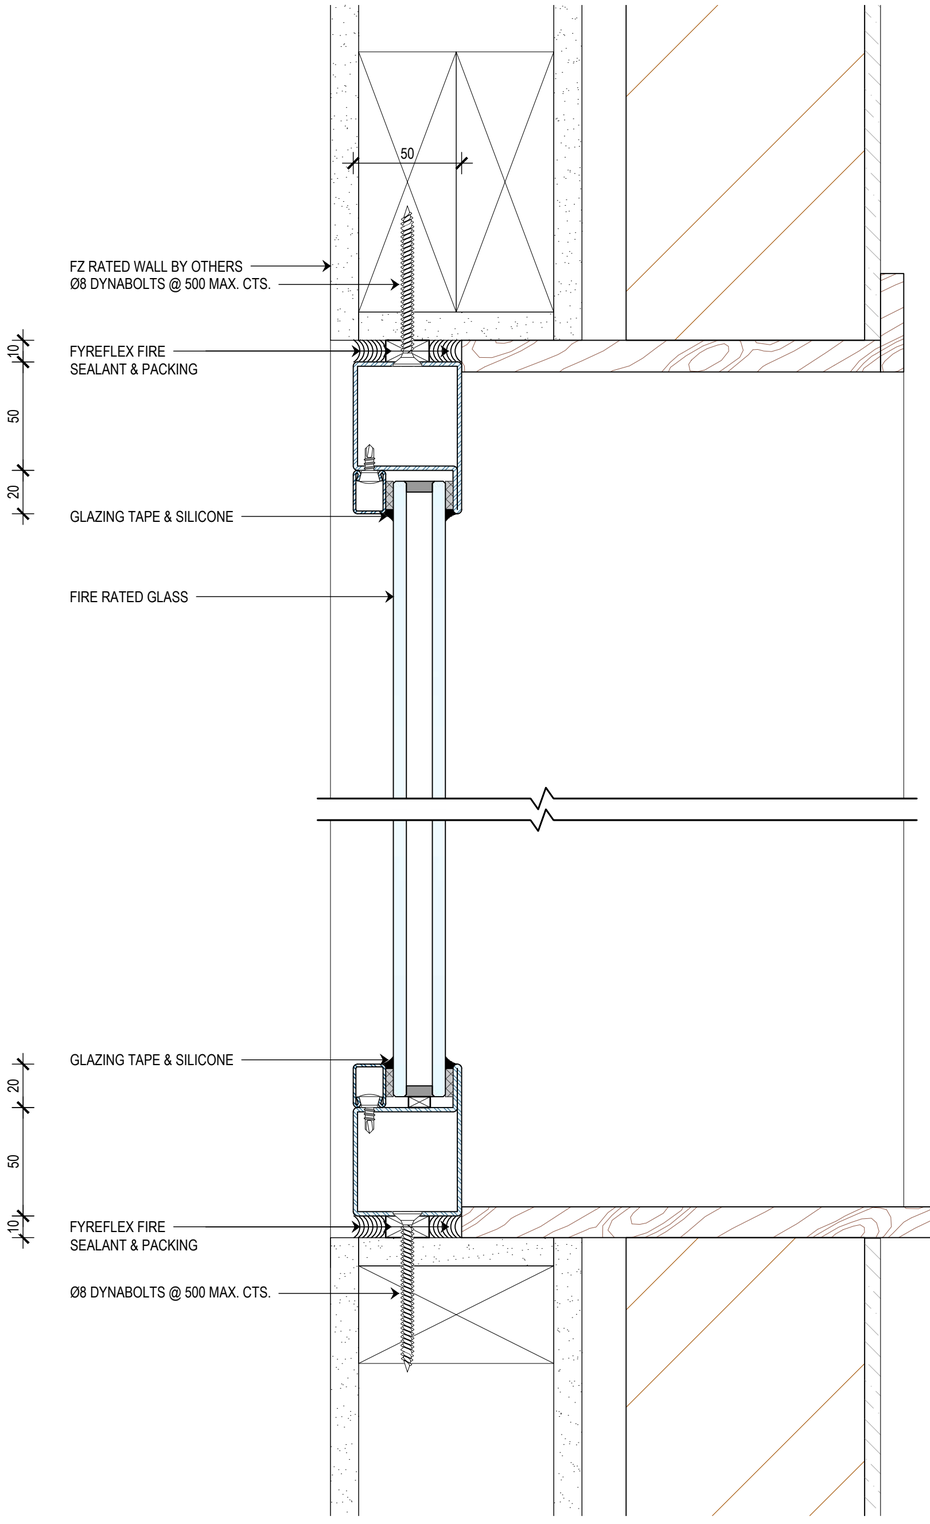


A SIDE ELEVATION
SECTION
SCALE 1:2 @ A2

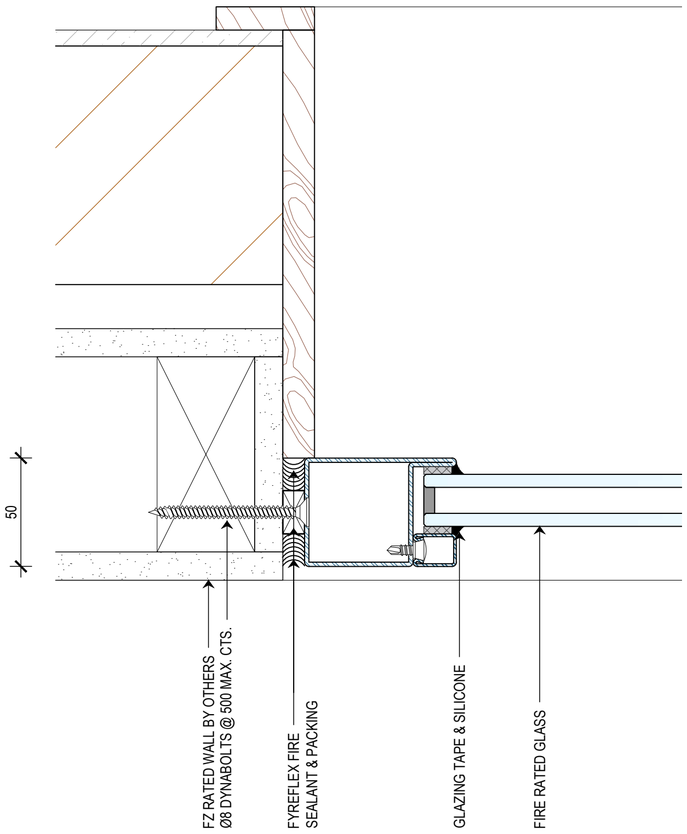


B PLAN
SECTION
SCALE 1:2 @ A2


- THIS DRAWING IS COPYRIGHT AND THE PROPERTY OF THE AUTHOR, AND MUST NOT BE RETAINED, COPIED OR USED WITHOUT THE AUTHORITY OF SMOKE CONTROL SYSTEMS PTY. LTD.
- DO NOT SCALE FROM DRAWING, USE PROVIDED DIMENSIONS ONLY.
- ALL DISCREPENCIES MUST BE BROUGHT TO THE ATTENTION OF AUTHOR.
- SMOKE CONTROL SYSTEMS DO NOT TAKE RESPONSIBILITY OF MEASUREMENTS PROVIDED BY OTHERS.


| REV | CHK | REASON | DATE |
|---|---|---|---|
| - | AC | FOR INFORMATION | 04/03/2020 |

## DISCLAIMER


INFORMATION GIVEN IN SMOKECONTROL.COM.AU AND PUBLICATIONS FOR DOWNLOAD ARE GIVEN TO THE BEST OF OUR KNOWLEDGE AND IN GOOD FAITH. SMOKE CONTROL IS NOT RESPONSIBLE IF RECIPIENTS OF TEST REPORTS, ASSESSMENTS OR LITERATURE MISINTERPRET THE CONTENTS AND WRONGLY USE PRODUCTS BASED ON THOSE MISIINTERPRETATIONS. NO LIABILITY IS ACCEPTED FOR ERROR OMISSIONS IN THIS WEB SITE OR OUR DOCUMENTS. IN THE INTERESTS OF IMPROVEMENTS AND CONTINUED DEVELOPMENT SMOKE CONTROL RESERVES THE RIGHT TO CHANGE SPECIFICATION WITHOUT NOTICE.


**INFORMATION COPY ONLY**


BUSHFIRE CONTROL | WARRIOR

WWW.BUSHFIRECONTROL.COM.AU

ABN 92 623 863 810
26C FERNDELL STREET, (ENTRY VIA STRAITS AVE)
SOUTH GRANVILLE, NSW 2142

EMAIL: INFO@BUSHFIRECONTROL.COM.AU
FREE CALL: 1800 218 258
FAX: (02) 9681 1600


PROJECT
SCS/BFC
WARRIOR FZ FIXED, OPERABLE (SGU / DGU) TEMPLATE

CLIENT

TITLE
REVERSE BRICK VENEER DETAIL


SUB SET (CATEGORY)
**90 - SKETCHES**

DRAWING NUMBER
**SCS/BFC - 0109**


| DRAWN BY | ISSUE STATUS: |
|---|---|
| ISHTIAQUE ALAM | INFORMATION ONLY |
| START DATE | SCALE |
| 04/03/2020 | AS SHOWN @A2 |


FILE: Warrior Fixed DGU.dwg --- PLOTTED ON 09/12/2021 BY OZRA KHADEMI


<<< 420mm
<<< 594mm

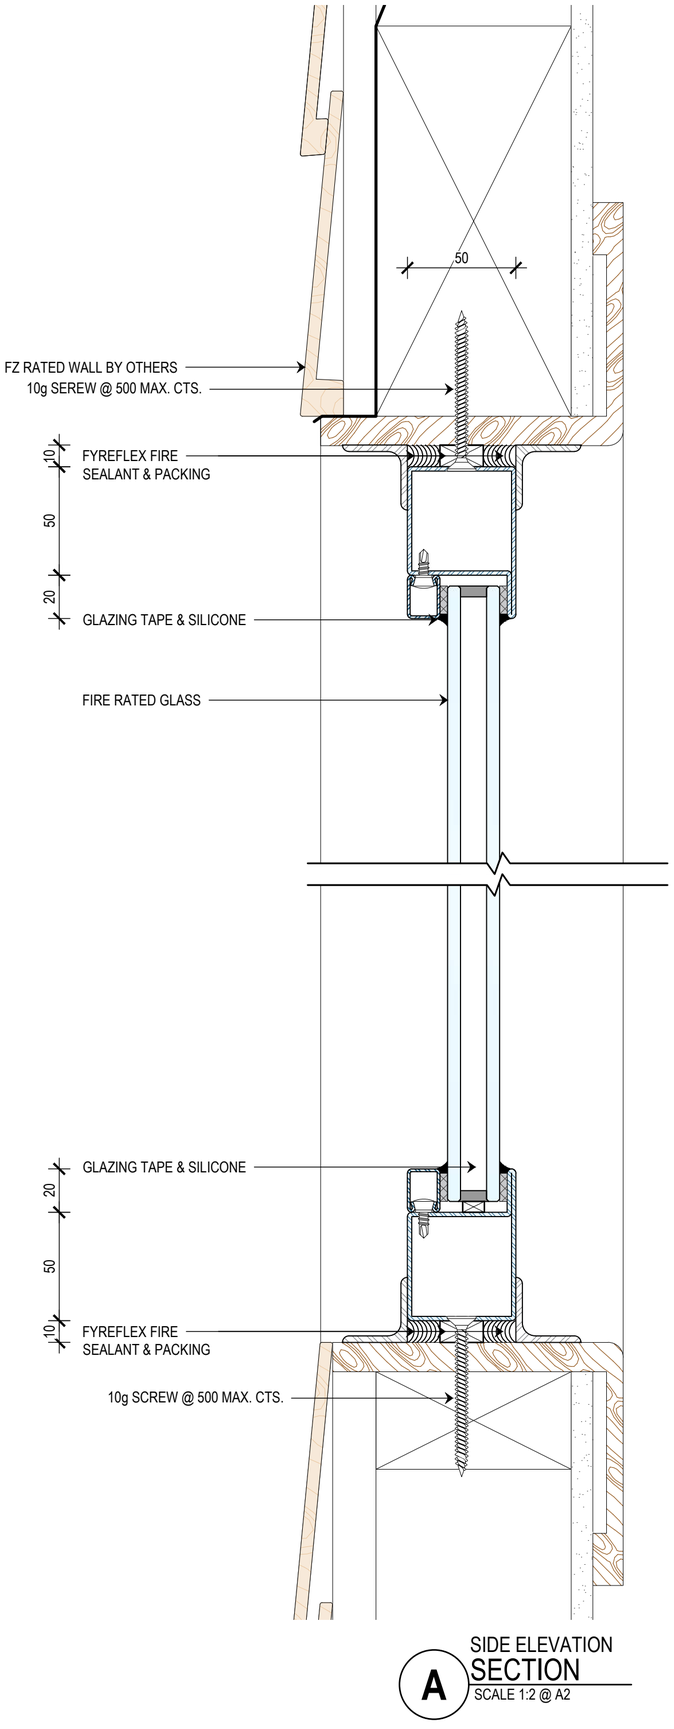


SIDE ELEVATION
**A** SECTION
SCALE 1:2 @ A2

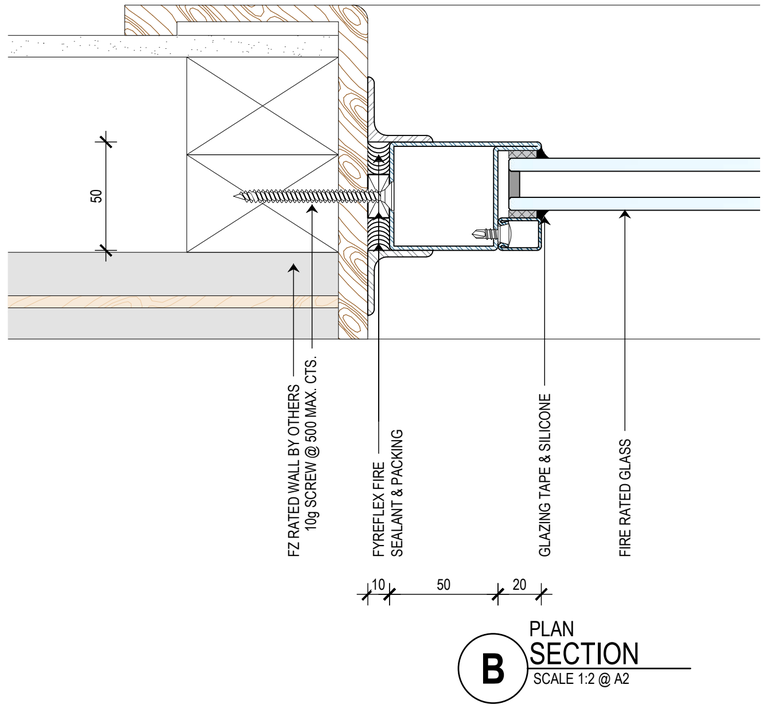


PLAN
**B** SECTION
SCALE 1:2 @ A2


- THIS DRAWING IS COPYRIGHT AND THE PROPERTY OF THE AUTHOR, AND MUST NOT BE RETAINED, COPIED OR USED WITHOUT THE AUTHORITY OF SMOKE CONTROL SYSTEMS PTY. LTD.
- DO NOT SCALE FROM DRAWING, USE PROVIDED DIMENSIONS ONLY.
- ALL DISCREPENCIES MUST BE BROUGHT TO THE ATTENTION OF AUTHOR.
- SMOKE CONTROL SYSTEMS DO NOT TAKE RESPONSIBILITY OF MEASUREMENTS PROVIDED BY OTHERS.


| REV | CHK | REASON | DATE |
|---|---|---|---|
| - | AC | FOR INFORMATION | 04/03/2020 |

## DISCLAIMER


INFORMATION GIVEN IN SMOKECONTROL.COM.AU AND PUBLICATIONS FOR DOWNLOAD ARE GIVEN TO THE BEST OF OUR KNOWLEDGE AND IN GOOD FAITH. SMOKE CONTROL IS NOT RESPONSIBLE IF RECIPIENTS OF TEST REPORTS, ASSESSMENTS OR LITERATURE MISINTERPRET THE CONTENTS AND WRONGLY USE PRODUCTS BASED ON THOSE MISINTERPRETATIONS. NO LIABILITY IS ACCEPTED FOR ERROR OMISSIONS IN THIS WEB SITE OR OUR DOCUMENTS. IN THE INTERESTS OF IMPROVEMENTS AND CONTINUED DEVELOPMENT SMOKE CONTROL RESERVES THE RIGHT TO CHANGE SPECIFICATION WITHOUT NOTICE.


**INFORMATION COPY ONLY**


BUSHFIRE CONTROL | WARRIOR

WWW.BUSHFIRECONTROL.COM.AU

ABN 92 623 863 810
26C FERNDELL STREET, (ENTRY VIA STRAITS AVE)
SOUTH GRANVILLE, NSW 2142

EMAIL: INFO@BUSHFIRECONTROL.COM.AU
FREE CALL: 1800 218 258
FAX: (02) 9681 1600


PROJECT
SCS/BFC
WARRIOR FZ FIXED, OPERABLE (SGU / DGU) TEMPLATE

CLIENT

TITLE
FZ CLADDING DETAIL

SUB SET (CATEGORY)
**02 - DETAILS**

DRAWING NUMBER
**SCS/BFC - 0110**

| DRAWN BY | ISSUE STATUS: |
|---|---|
| ISHTIAQUE ALAM | INFORMATION ONLY |
| START DATE: 04/03/2020 | SCALE: AS SHOWN @A2 |


FILE: Warrior Fixed DGU.dwg --- PLOTTED ON 09/12/2021 BY OZRA KHADEMI


420mm >>>
<<< 594mm