BFC PROJECT:

OPERABLE WINDOW

ATTENTION: TECHNICAL REQUIREMENTS FOR THIS PROJECT

No	DESCRIPTION	REQUIREMENT	RESPONSIBILITY
1	WORKS DONE BY OTHERS	ALL DETAILS PERTAINING TO WORK BY OTHERS IS AN ADVISEMENT ONLY AND IT IS THE RESPONSIBILITY OF THE SUPPLIER AND INSTALLER OF THE ITEM/S TO CONFIRM COMPLIANCE TO ITS SUITABILITY FOR THE PURPOSE AND TO CERTIFY ITS COMPLIANCE TO THE REQUIRED FRL TO THE SATISFACTION OF THE FE OR CERTIFIER.	BUILDER, ARCHITECT, OTHER TRADES
2	SHOP DRAWINGS	APPROVAL OF SHOP DRAWINGS (SIGNITURE AND DATE) IS REQUIRED TO BE RETURNED TO SMOKE CONTROL SYSTEMS BEFORE MANUFACTURE CAN COMMENCE.	BUILDER, ARCHITECT
3	DELIVERIES TO SITE	IF REQD, FORKLIFT TO BE MADE AVAILABLE.	BUILDER
4	VERTICAL MOVEMENT OF PRODUCT	IF REQD, CRANE SHALL BE AVAILABLE TO SMOKE CONTROL SYSTEMS AT AGREED TIME OF DELIVERY. IF THIS IS NOT AVAILABLE, THIS MAY INCUR EXTRA CHARGES.	BUILDER
5	STORAGE	SUFFICIENT CLEAR FLOOR SPACE TO BE MADE AVAILABLE IMMEDIATELY ADJACENT TO EACH INSTALLATION LOCATION.	BUILDER
6	ACCESS TO WORKFACE (INSTALLATION)	ADEQUATE WORKING AREA REQD., MIN 500mm FROM SYSTEM TO STRUCTURE IS IDEAL. SUBJECT TO SITE CONDITIONS.	BUILDER
7	STRUCTURAL OPENINGS	SUITABLY PREPARED STRUCTURAL OPENING, FREE OF OBSTRUCTIONS AND CAPABLE OF RECEIVING OUR STANDARD FIXING TYPE AND SPACING REQUIREMENTS MUST BE PROVIDED BY OTHERS AND READY FOR US PRIOR TO OUR ARRIVAL ON SITE OTHERWISE PRICE WILL VARY.	BUILDER
8	WALL PREPERATION	FLASHINGS AND ASSOCIATED WEATHERPROOFING BY OTHERS.	BUILDER
9	CERTIFICATON	WITNESS TESTING, FINAL COMMISSIONING & HANDOVER	SMOKE CONTROL SYSTEMS

Sheet List Table

SHEET NUMBER	SHEET DESCRIPTION	REV
00 - SPECIFICATIONS		
0001	COVER SHEET	B
0002	TYP. OPERABLE WINDOW	B
0003	TYP. OPERABLE WINDOW	B
0004	SECTION - BRICK VENEER	B
0005	SECTION - CAVITY BRICK	B
0006	REVERSE BRICK VENEER	B
0007	SECTION - WEATHERBOARD	B

SYSTEM	COMPONENT	MATERIALS	FRL	COLOUR/FINISH		
OPERABLE WINDOW	FRAME	GALVANISED STEEL	BAL FZ FRL -/30/- AS1530.4	FRAME		DULUX DURALLOY COLOURS
	BEAD	GALVANISED STEEL		BEAD		
	GLASS	6MM PYROSWISS SGU 24MM PYROSWISS DGU		GLASS		CLEAR

PRODUCT SPECIFICATIONS

- THIS DRAWING IS COPYRIGHT AND THE PROPERTY OF THE AUTHOR, AND MUST NOT BE RETAINED, COPIED OR USED WITHOUT THE AUTHORITY OF BUSHFIRE CONTROL PTY. LTD.
- DO NOT SCALE FROM DRAWING, USE PROVIDED DIMENSIONS ONLY.
- ALL DISCREPENCIES MUST BE BROUGHT TO THE ATTENTION OF AUTHOR.
- BUSHFIRE CONTROL DO NOT TAKE RESPONSIBILITY OF MEASUREMENTS PROVIDED BY OTHERS.

REV	CHK	REASON	DATE
A	JR	INFORMATION COPY	18/08/2022
B	JR	INFORMATION COPY	31/08/2022

DISCLAIMER

INFORMATION GIVEN IN WARRIORWINDOWS.COM.AU AND PUBLICATIONS FOR DOWNLOAD ARE GIVEN TO THE BEST OF OUR KNOWLEDGE AND IN GOOD FAITH. BUSHFIRE CONTROL IS NOT RESPONSIBLE IF RECIPIENTS OF TEST REPORTS, ASSESSMENTS OR LITERATURE MISINTERPRET THE CONTENTS AND WRONGLY USE PRODUCTS BASED ON THOSE MISINTERPRETATIONS. NO LIABILITY IS ACCEPTED FOR ERROR OMISSIONS IN THIS WEB SITE OR OUR DOCUMENTS. IN THE INTERESTS OF IMPROVEMENTS AND CONTINUED DEVELOPMENT BUSHFIRE CONTROL RESERVES THE RIGHT TO CHANGE SPECIFICATION WITHOUT NOTICE.

INFORMATION COPY ONLY

BUSHFIRE CONTROL | WARRIOR WINDOWS AND DOORS

WWW.BUSHFIRECONTROL.COM.AU

ABN 92 623 863 810
20 GEORGE YOUNG STREET
AUBURN, NSW 2144

EMAIL: INFO@BUSHFIRECONTROL.COM.AU
FREE CALL: 1800 218 258
FAX: (02) 9681 1600

PROJECT
OPERABLE WINDOW

CLIENT

TITLE
COVER SHEET

SUB SET (CATEGORY)
00 - SPECIFICATIONS

DRAWING NUMBER	REV
SCS-0001	B


DRAWN BY	ISSUE STATUS:
O.K	INFORMATION ONLY

START DATE	SCALE
18/08/2022	AS SHOWN @A2


FILE: AUTOFIRE OPERABLE WINDOW.dwg --- PLOTTED ON 01/09/2022 BY FARZANA MAHMUD

<<< 420mm


<<< 594mm

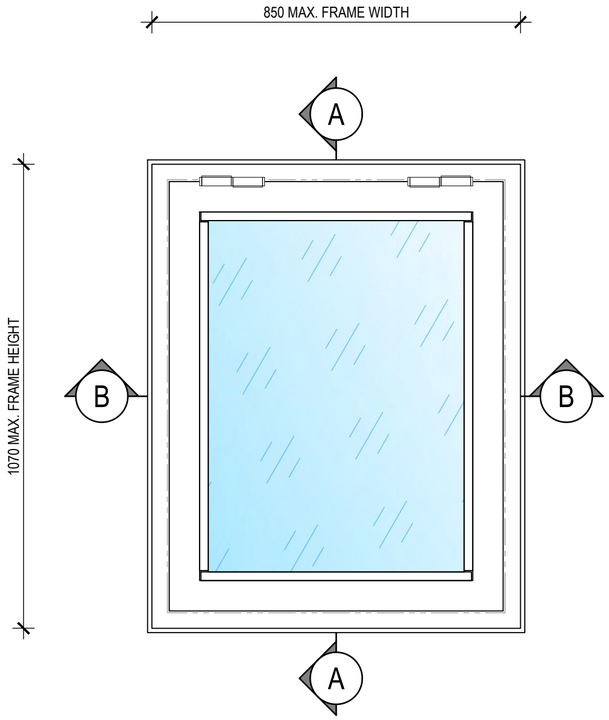


VIEW FROM OUTSIDE
1 TYP. OPERABLE WINDOW
SCALE 1:10 @ A2

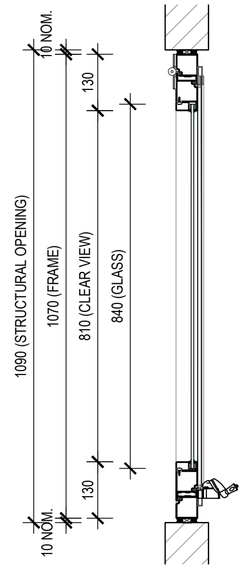

SIDE ELEVATION
A SECTION
SCALE 1:10 @ A2

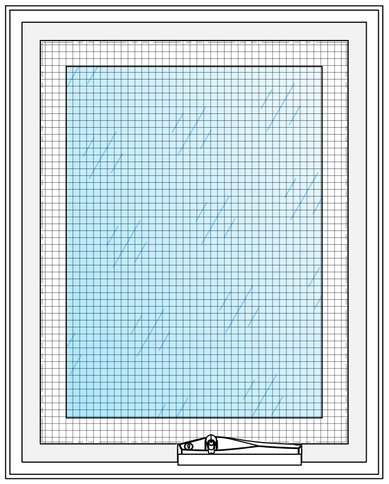

VIEW FROM INSIDE
2 TYP. OPERABLE WINDOW
SCALE 1:10 @ A2

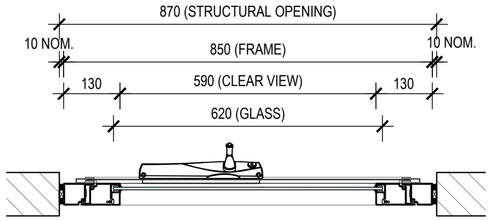

PLAN VIEW
B SECTION
SCALE 1:10 @ A2

- THIS DRAWING IS COPYRIGHT AND THE PROPERTY OF THE AUTHOR, AND MUST NOT BE RETAINED, COPIED OR USED WITHOUT THE AUTHORITY OF BUSHFIRE CONTROL PTY. LTD.
- DO NOT SCALE FROM DRAWING, USE PROVIDED DIMENSIONS ONLY.
- ALL DISCREPENCIES MUST BE BROUGHT TO THE ATTENTION OF AUTHOR.
- BUSHFIRE CONTROL DO NOT TAKE RESPONSIBILITY OF MEASUREMENTS PROVIDED BY OTHERS.

REV	CHK	REASON	DATE
A	JR	INFORMATION COPY	18/08/2022
B	JR	INFORMATION COPY	31/08/2022

DISCLAIMER

INFORMATION GIVEN IN WARRIORWINDOWS.COM.AU AND PUBLICATIONS FOR DOWNLOAD ARE GIVEN TO THE BEST OF OUR KNOWLEDGE AND IN GOOD FAITH. BUSHFIRE CONTROL IS NOT RESPONSIBLE IF RECIPIENTS OF TEST REPORTS, ASSESSMENTS OR LITERATURE MISINTERPRET THE CONTENTS AND WRONGLY USE PRODUCTS BASED ON THOSE MISINTERPRETATIONS. NO LIABILITY IS ACCEPTED FOR ERROR OMISSIONS IN THIS WEB SITE OR OUR DOCUMENTS. IN THE INTERESTS OF IMPROVEMENTS AND CONTINUED DEVELOPMENT BUSHFIRE CONTROL RESERVES THE RIGHT TO CHANGE SPECIFICATION WITHOUT NOTICE.

INFORMATION COPY ONLY

BUSHFIRE CONTROL | WARRIOR WINDOWS AND DOORS

WWW.BUSHFIRECONTROL.COM.AU

ABN 92 623 863 810
20 GEORGE YOUNG STREET
AUBURN, NSW 2144

EMAIL: INFO@BUSHFIRECONTROL.COM.AU
FREE CALL: 1800 218 258
FAX: (02) 9681 1600

PROJECT
OPERABLE WINDOW

CLIENT


TITLE
TYP. OPERABLE WINDOW

SUB SET (CATEGORY)
00 - SPECIFICATIONS


DRAWING NUMBER	REV
SCS-0002	B

DRAWN BY	ISSUE STATUS:
O.K	INFORMATION ONLY
START DATE	SCALE
18/08/2022	AS SHOWN @A2


FILE: AUTOFIRE OPERABLE WINDOW.dwg --- PLOTTED ON 01/09/2022 BY FARZANA MAHMUD

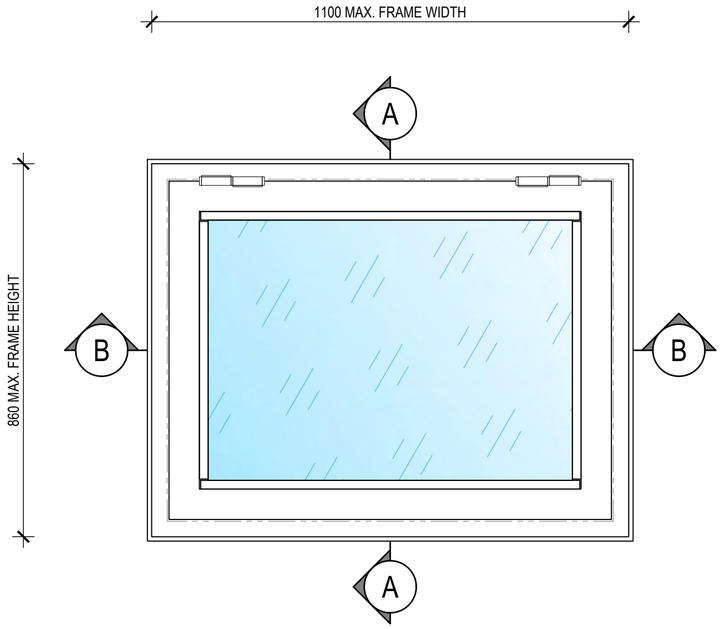


1 VIEW FROM OUTSIDE
TYP. OPERABLE WINDOW
SCALE 1:10 @ A2

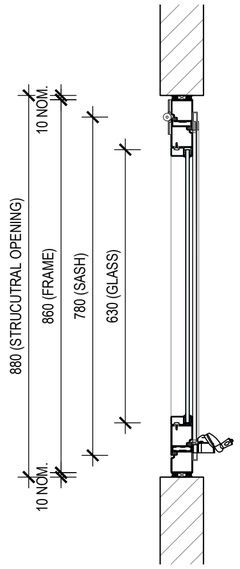

A SIDE ELEVATION
SECTION
SCALE 1:10 @ A2

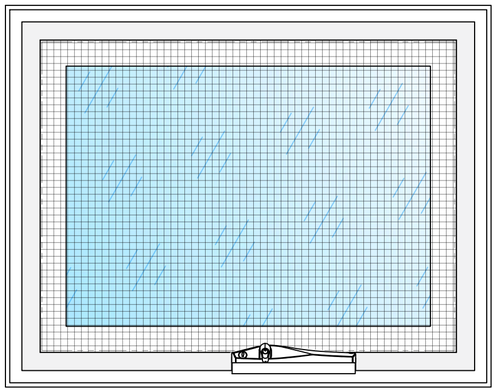

2 VIEW FROM INSIDE
TYP. OPERABLE WINDOW
SCALE 1:10 @ A2

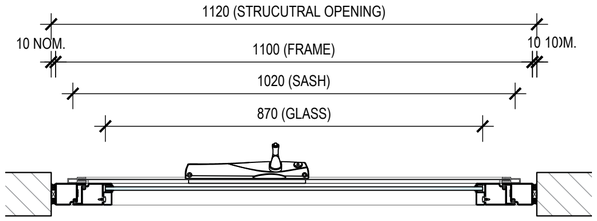

B PLAN VIEW
SECTION
SCALE 1:10 @ A2

- THIS DRAWING IS COPYRIGHT AND THE PROPERTY OF THE AUTHOR, AND MUST NOT BE RETAINED, COPIED OR USED WITHOUT THE AUTHORITY OF BUSHFIRE CONTROL PTY. LTD.
- DO NOT SCALE FROM DRAWING, USE PROVIDED DIMENSIONS ONLY.
- ALL DISCREPENCIES MUST BE BROUGHT TO THE ATTENTION OF AUTHOR.
- BUSHFIRE CONTROL DO NOT TAKE RESPONSIBILITY OF MEASUREMENTS PROVIDED BY OTHERS.

REV	CHK	REASON	DATE
A	JR	INFORMATION COPY	18/08/2022
B	JR	INFORMATION COPY	31/08/2022

DISCLAIMER

INFORMATION GIVEN IN WARRIORWINDOWS.COM.AU AND PUBLICATIONS FOR DOWNLOAD ARE GIVEN TO THE BEST OF OUR KNOWLEDGE AND IN GOOD FAITH. BUSHFIRE CONTROL IS NOT RESPONSIBLE IF RECIPIENTS OF TEST REPORTS, ASSESSMENTS OR LITERATURE MISINTERPRET THE CONTENTS AND WRONGLY USE PRODUCTS BASED ON THOSE MISINTERPRETATIONS. NO LIABILITY IS ACCEPTED FOR ERROR OMISSIONS IN THIS WEB SITE OR OUR DOCUMENTS. IN THE INTERESTS OF IMPROVEMENTS AND CONTINUED DEVELOPMENT BUSHFIRE CONTROL RESERVES THE RIGHT TO CHANGE SPECIFICATION WITHOUT NOTICE.

INFORMATION COPY ONLY

BUSHFIRE CONTROL | WARRIOR

WWW.BUSHFIRECONTROL.COM.AU

ABN 92 623 863 810
20 GEORGE YOUNG STREET
AUBURN, NSW 2144

EMAIL: INFO@BUSHFIRECONTROL.COM.AU
FREE CALL: 1800 218 258
FAX: (02) 9681 1600

PROJECT
OPERABLE WINDOW

CLIENT


TITLE
TYP. OPERABLE WINDOW

SUB SET (CATEGORY)
00 - SPECIFICATIONS


DRAWING NUMBER	REV
SCS-0003	B

DRAWN BY	ISSUE STATUS:
O.K	INFORMATION ONLY
START DATE	SCALE
18/08/2022	AS SHOWN @A2

FILE: AUTOFIRE OPERABLE WINDOW.dwg --- PLOTTED ON 01/09/2022 BY FARZANA MAHMUD

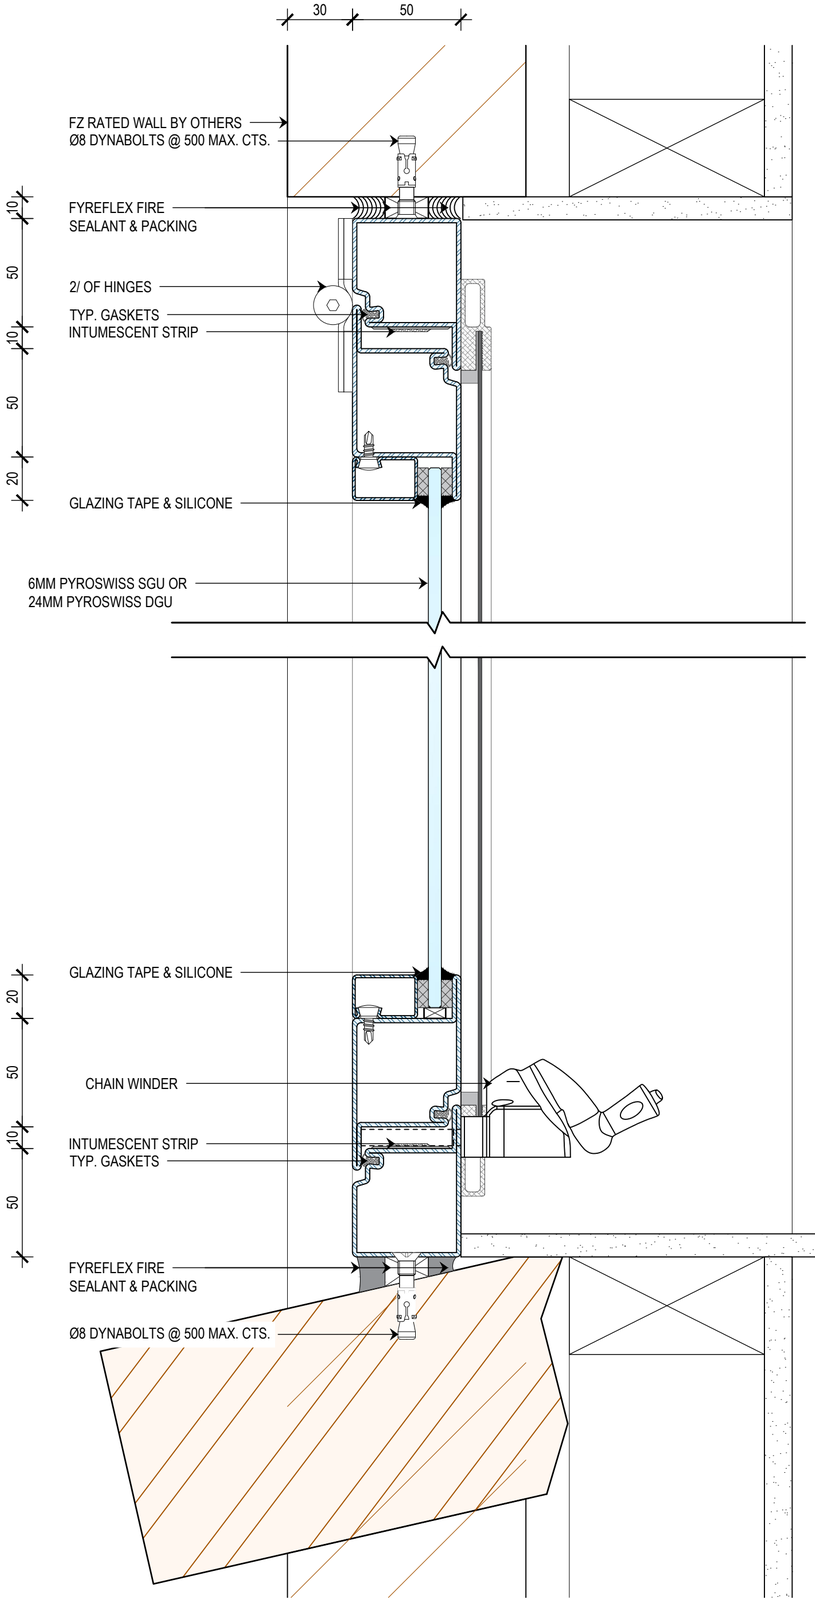

SIDE ELEVATION
A SECTION - BRICK VENEER
SCALE 1:2 @ A2

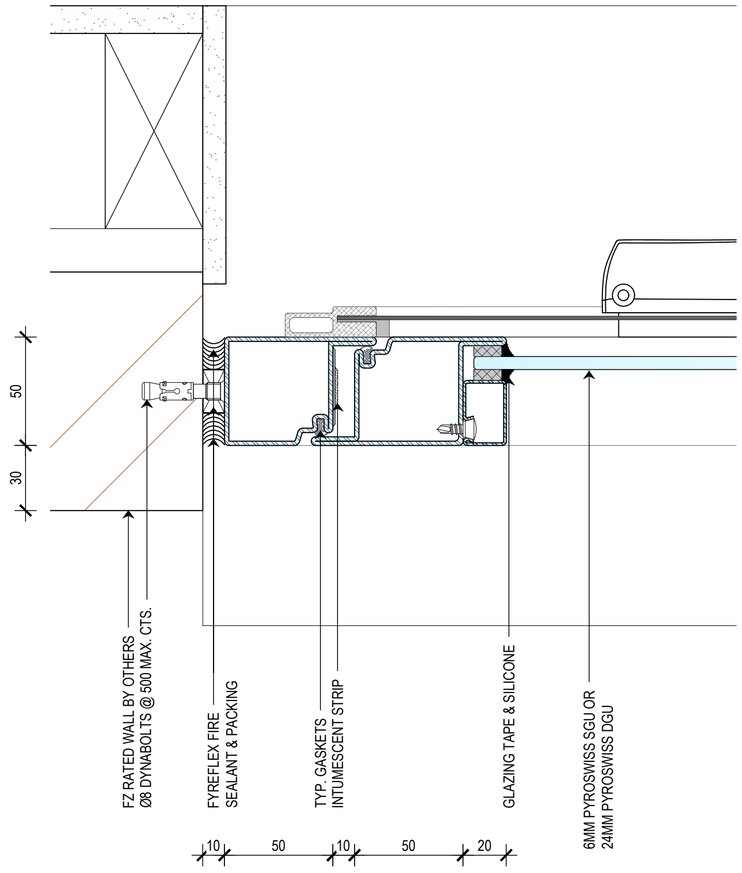

PLAN VIEW
B SECTION - BRICK VENEER
SCALE 1:2 @ A2

- THIS DRAWING IS COPYRIGHT AND THE PROPERTY OF THE AUTHOR, AND MUST NOT BE RETAINED, COPIED OR USED WITHOUT THE AUTHORITY OF BUSHFIRE CONTROL PTY. LTD.
- DO NOT SCALE FROM DRAWING, USE PROVIDED DIMENSIONS ONLY.
- ALL DISCREPENCIES MUST BE BROUGHT TO THE ATTENTION OF AUTHOR.
- BUSHFIRE CONTROL DO NOT TAKE RESPONSIBILITY OF MEASUREMENTS PROVIDED BY OTHERS.

REV	CHK	REASON	DATE
A	JR	INFORMATION COPY	18/08/2022
B	JR	INFORMATION COPY	31/08/2022

DISCLAIMER

INFORMATION GIVEN IN WARRIORWINDOWS.COM.AU AND PUBLICATIONS FOR DOWNLOAD ARE GIVEN TO THE BEST OF OUR KNOWLEDGE AND IN GOOD FAITH. BUSHFIRE CONTROL IS NOT RESPONSIBLE IF RECIPIENTS OF TEST REPORTS, ASSESSMENTS OR LITERATURE MISINTERPRET THE CONTENTS AND WRONGLY USE PRODUCTS BASED ON THOSE MISINTERPRETATIONS. NO LIABILITY IS ACCEPTED FOR ERROR OMISSIONS IN THIS WEB SITE OR OUR DOCUMENTS. IN THE INTERESTS OF IMPROVEMENTS AND CONTINUED DEVELOPMENT BUSHFIRE CONTROL RESERVES THE RIGHT TO CHANGE SPECIFICATION WITHOUT NOTICE.

INFORMATION COPY ONLY

BUSHFIRE CONTROL | WARRIOR WINDOWS AND DOORS

WWW.BUSHFIRECONTROL.COM.AU

ABN 92 623 863 810
20 GEORGE YOUNG STREET
AUBURN, NSW 2144

EMAIL: INFO@BUSHFIRECONTROL.COM.AU
FREE CALL: 1800 218 258
FAX: (02) 9681 1600

PROJECT
OPERABLE WINDOW

CLIENT


TITLE
SECTION - BRICK VENEER

SUB SET (CATEGORY)
00 - SPECIFICATIONS


DRAWING NUMBER	REV
SCS-0004	B
DRAWN BY: O.K	ISSUE STATUS: INFORMATION ONLY
START DATE: 18/08/2022	SCALE: AS SHOWN @A2

FILE: AUTOFIRE OPERABLE WINDOW.dwg — PLOTTED ON 01/09/2022 BY FARZANA MAHMUD

420mm <<<
<<< 594mm

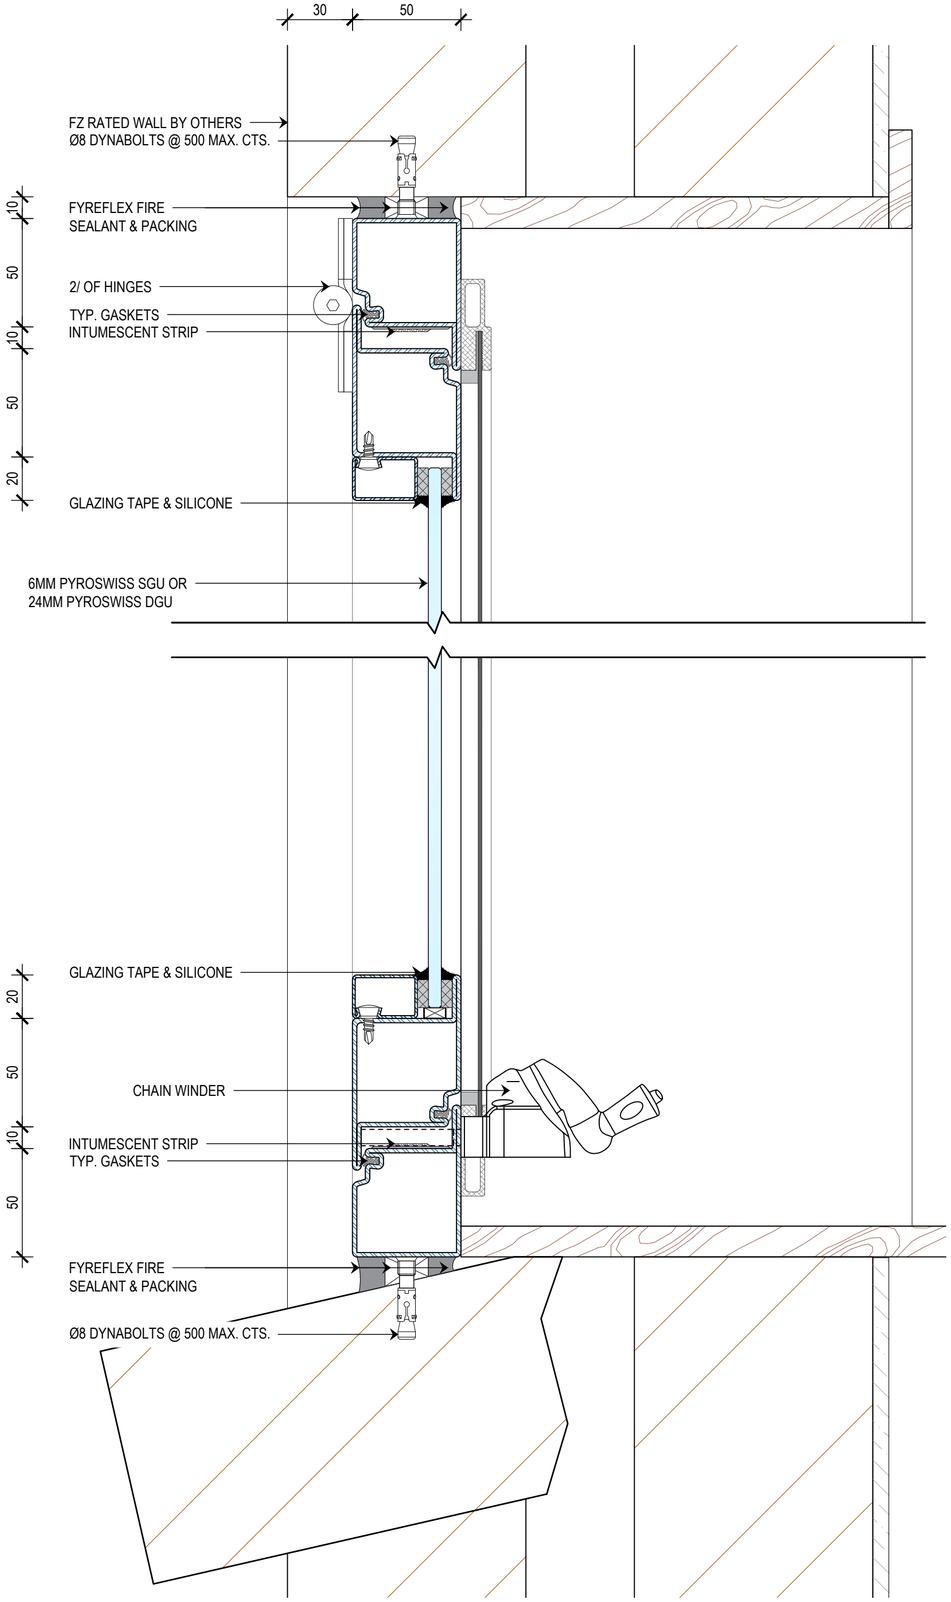

SIDE ELEVATION
A SECTION - CAVITY BRICK
SCALE 1:2 @ A2

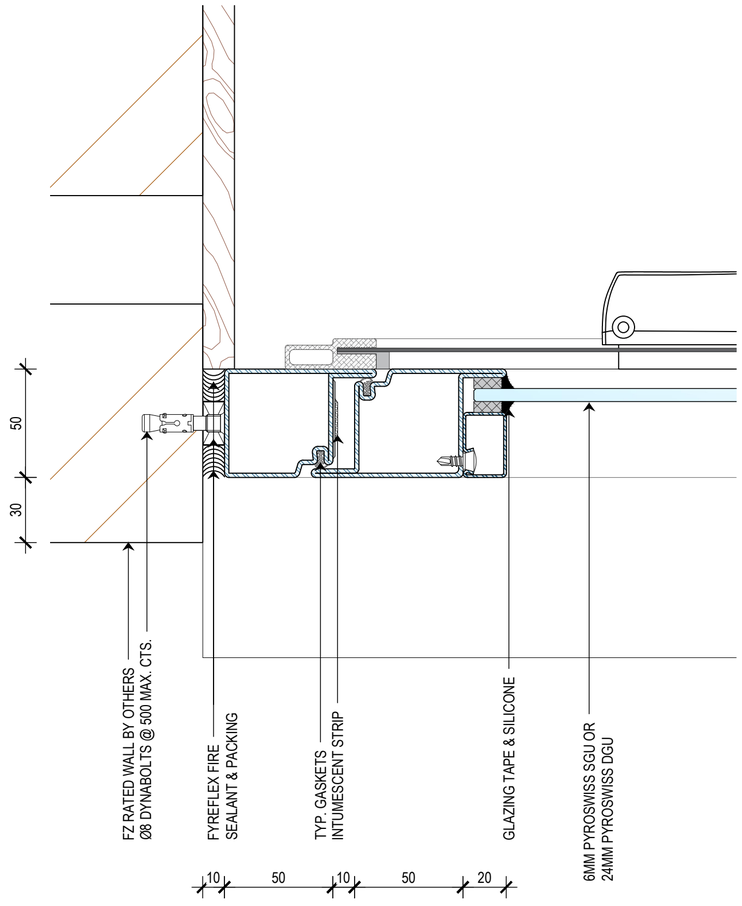

PLAN VIEW
B SECTION - CAVITY BRICK
SCALE 1:2 @ A2

- THIS DRAWING IS COPYRIGHT AND THE PROPERTY OF THE AUTHOR, AND MUST NOT BE RETAINED, COPIED OR USED WITHOUT THE AUTHORITY OF BUSHFIRE CONTROL PTY. LTD.
- DO NOT SCALE FROM DRAWING, USE PROVIDED DIMENSIONS ONLY.
- ALL DISCREPENCIES MUST BE BROUGHT TO THE ATTENTION OF AUTHOR.
- BUSHFIRE CONTROL DO NOT TAKE RESPONSIBILITY OF MEASUREMENTS PROVIDED BY OTHERS.

REV	CHK	REASON	DATE
A	JR	INFORMATION COPY	18/08/2022
B	JR	INFORMATION COPY	31/08/2022

DISCLAIMER

INFORMATION GIVEN IN WARRIORWINDOWS.COM.AU AND PUBLICATIONS FOR DOWNLOAD ARE GIVEN TO THE BEST OF OUR KNOWLEDGE AND IN GOOD FAITH. BUSHFIRE CONTROL IS NOT RESPONSIBLE IF RECIPIENTS OF TEST REPORTS, ASSESSMENTS OR LITERATURE MISINTERPRET THE CONTENTS AND WRONGLY USE PRODUCTS BASED ON THOSE MISINTERPRETATIONS. NO LIABILITY IS ACCEPTED FOR ERROR OMISSIONS IN THIS WEB SITE OR OUR DOCUMENTS. IN THE INTERESTS OF IMPROVEMENTS AND CONTINUED DEVELOPMENT BUSHFIRE CONTROL RESERVES THE RIGHT TO CHANGE SPECIFICATION WITHOUT NOTICE.

INFORMATION COPY ONLY

BUSHFIRE CONTROL
WARRIOR

WWW.BUSHFIRECONTROL.COM.AU

ABN 92 623 863 810
20 GEORGE YOUNG STREET
AUBURN, NSW 2144

EMAIL: INFO@BUSHFIRECONTROL.COM.AU
FREE CALL: 1800 218 258
FAX: (02) 9681 1600

PROJECT
OPERABLE WINDOW

CLIENT


TITLE
SECTION - CAVITY BRICK

SUB SET (CATEGORY)
00 - SPECIFICATIONS


DRAWING NUMBER	REV
SCS-0005	B
DRAWN BY: O.K	ISSUE STATUS: INFORMATION ONLY
START DATE: 18/08/2022	SCALE: AS SHOWN @A2

FILE: AUTOFIRE OPERABLE WINDOW.dwg — PLOTTED ON 01/09/2022 BY FARZANA MAHMUD

420mm <<<
<<< 594mm

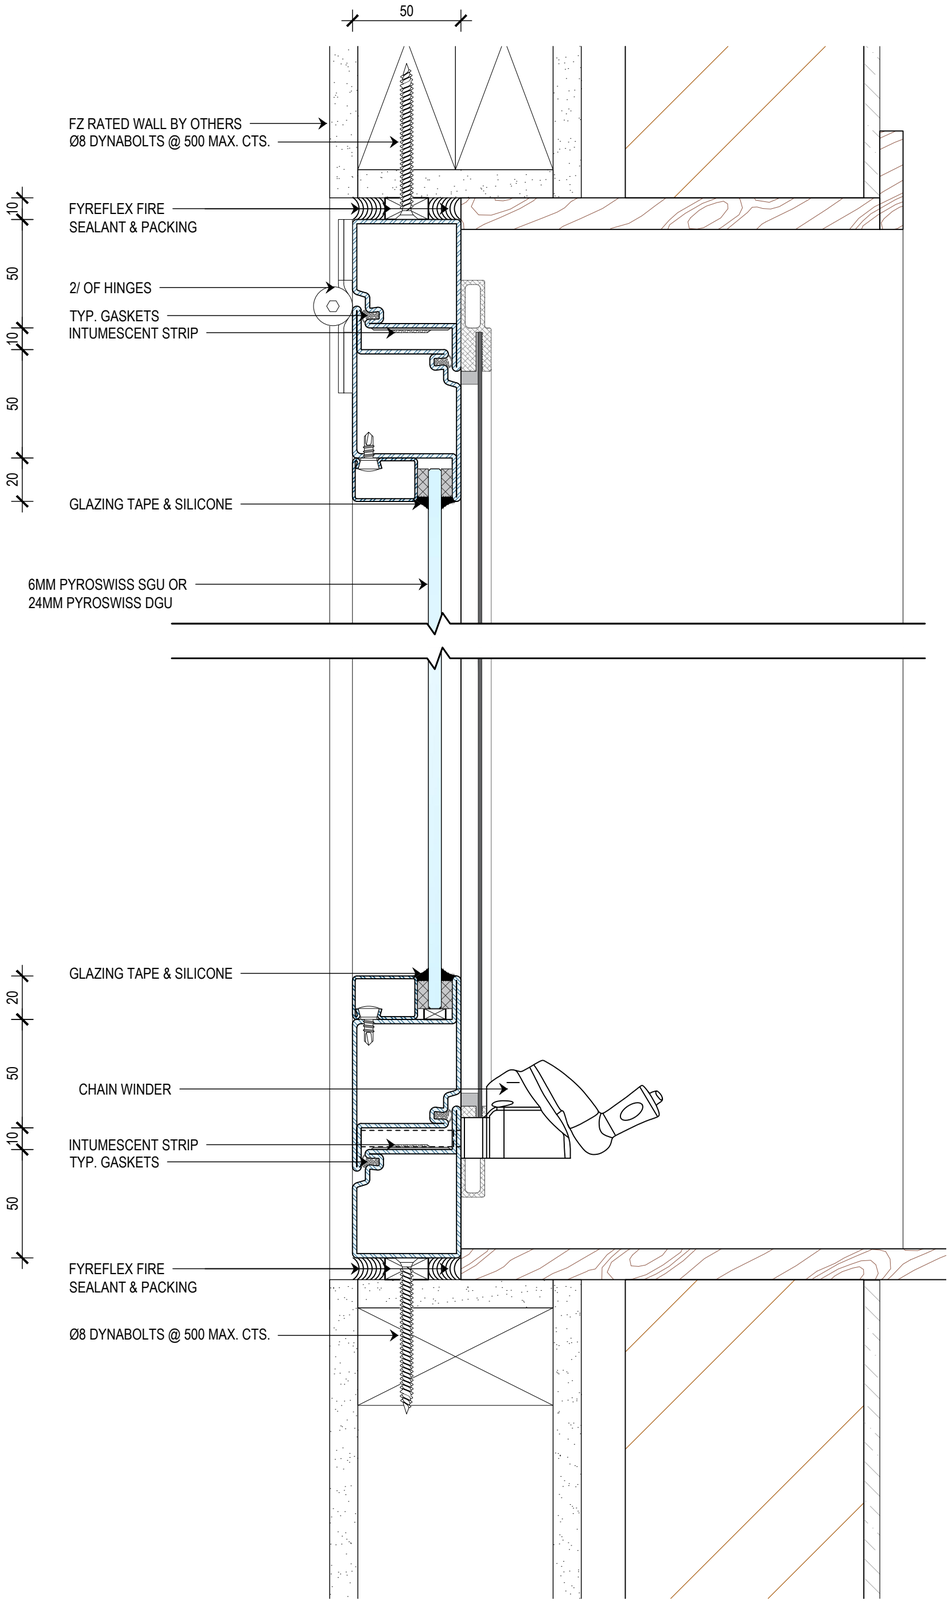

SIDE ELEVATION
A SECTION - REVERSE BRICK VENEER
SCALE 1:2 @ A2

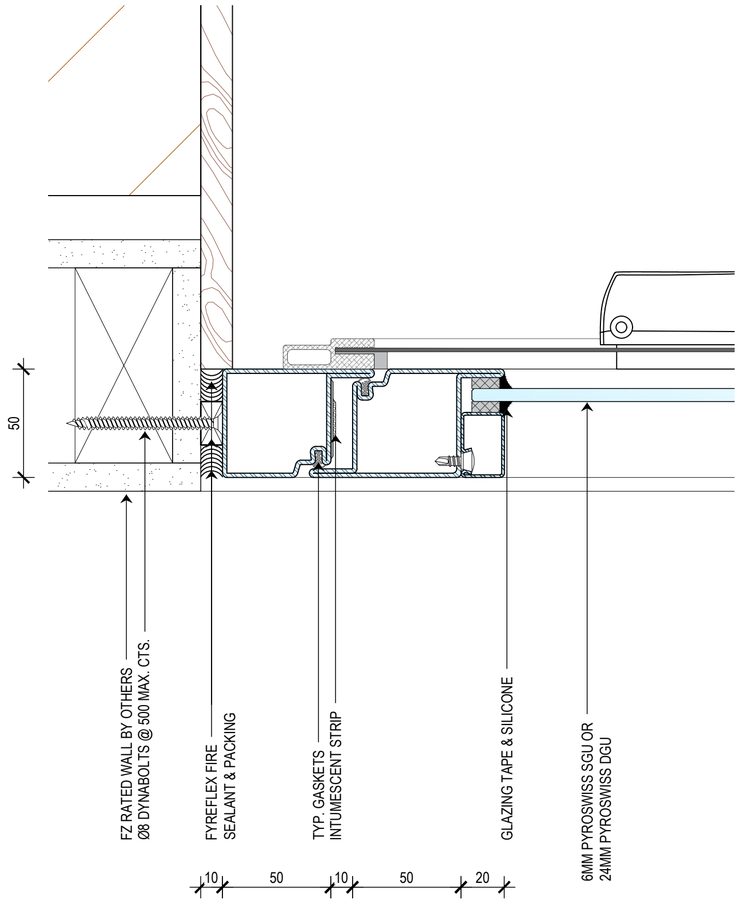

PLAN VIEW
B SECTION - REVERSE BRICK VENEER
SCALE 1:2 @ A2

- THIS DRAWING IS COPYRIGHT AND THE PROPERTY OF THE AUTHOR, AND MUST NOT BE RETAINED, COPIED OR USED WITHOUT THE AUTHORITY OF BUSHFIRE CONTROL PTY. LTD.
- DO NOT SCALE FROM DRAWING, USE PROVIDED DIMENSIONS ONLY.
- ALL DISCREPENCIES MUST BE BROUGHT TO THE ATTENTION OF AUTHOR.
- BUSHFIRE CONTROL DO NOT TAKE RESPONSIBILITY OF MEASUREMENTS PROVIDED BY OTHERS.

REV	CHK	REASON	DATE
A	JR	INFORMATION COPY	18/08/2022
B	JR	INFORMATION COPY	31/08/2022

DISCLAIMER

INFORMATION GIVEN IN WARRIORWINDOWS.COM.AU AND PUBLICATIONS FOR DOWNLOAD ARE GIVEN TO THE BEST OF OUR KNOWLEDGE AND IN GOOD FAITH. BUSHFIRE CONTROL IS NOT RESPONSIBLE IF RECIPIENTS OF TEST REPORTS, ASSESSMENTS OR LITERATURE MISINTERPRET THE CONTENTS AND WRONGLY USE PRODUCTS BASED ON THOSE MISINTERPRETATIONS. NO LIABILITY IS ACCEPTED FOR ERROR OMISSIONS IN THIS WEB SITE OR OUR DOCUMENTS. IN THE INTERESTS OF IMPROVEMENTS AND CONTINUED DEVELOPMENT BUSHFIRE CONTROL RESERVES THE RIGHT TO CHANGE SPECIFICATION WITHOUT NOTICE.

INFORMATION COPY ONLY

BUSHFIRE CONTROL | WARRIOR WINDOWS AND DOORS

WWW.BUSHFIRECONTROL.COM.AU

ABN 92 623 863 810
20 GEORGE YOUNG STREET
AUBURN, NSW 2144

EMAIL: INFO@BUSHFIRECONTROL.COM.AU
FREE CALL: 1800 218 258
FAX: (02) 9681 1600

PROJECT
OPERABLE WINDOW

CLIENT


TITLE
REVERSE BRICK VENEER

SUB SET (CATEGORY)
00 - SPECIFICATIONS


DRAWING NUMBER	REV
SCS-0006	B
DRAWN BY: O.K	ISSUE STATUS: INFORMATION ONLY
START DATE: 18/08/2022	SCALE: AS SHOWN @A2

FILE: AUTOFIRE OPERABLE WINDOW.dwg — PLOTTED ON 01/09/2022 BY FARZANA MAHMUD

<<< 420mm
<<< 594mm

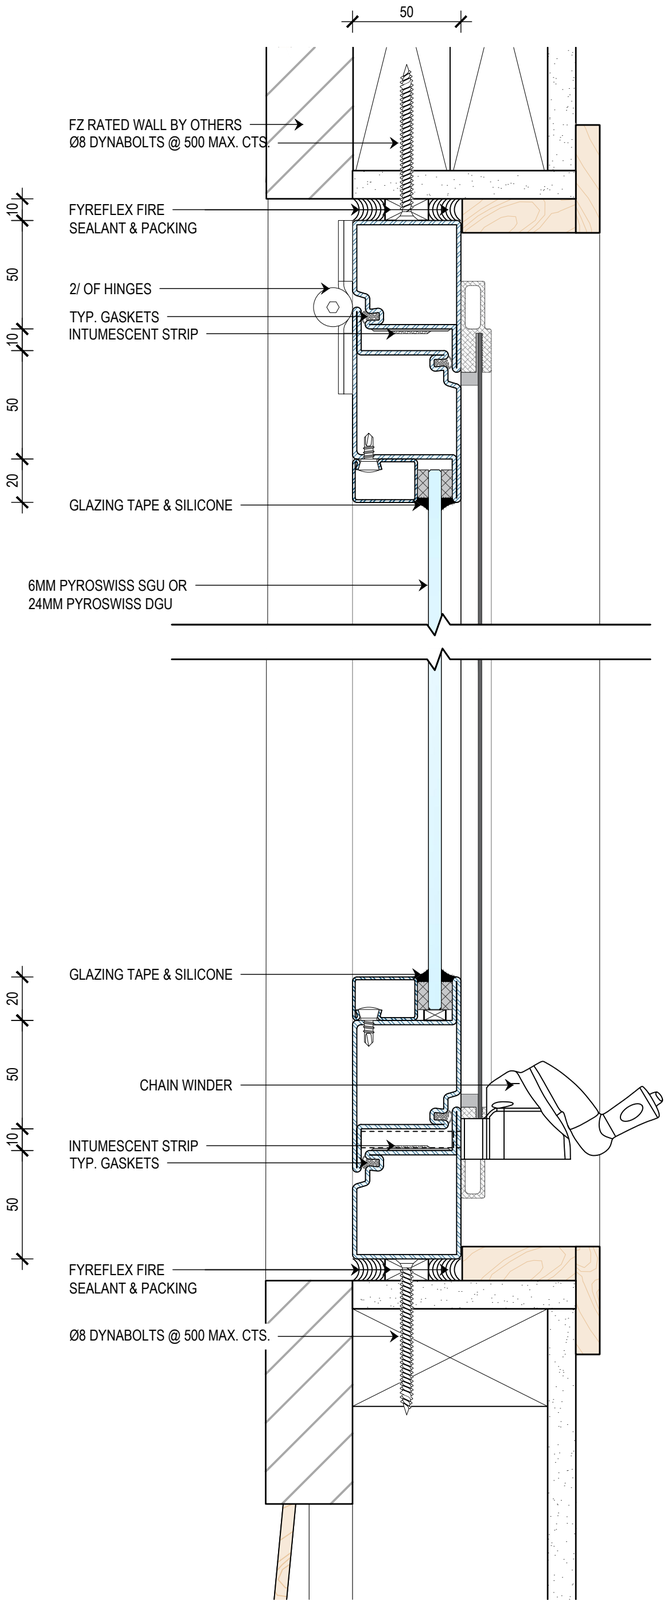

SIDE ELEVATION
A SECTION - WEATHERBOARD
SCALE 1:2 @ A2

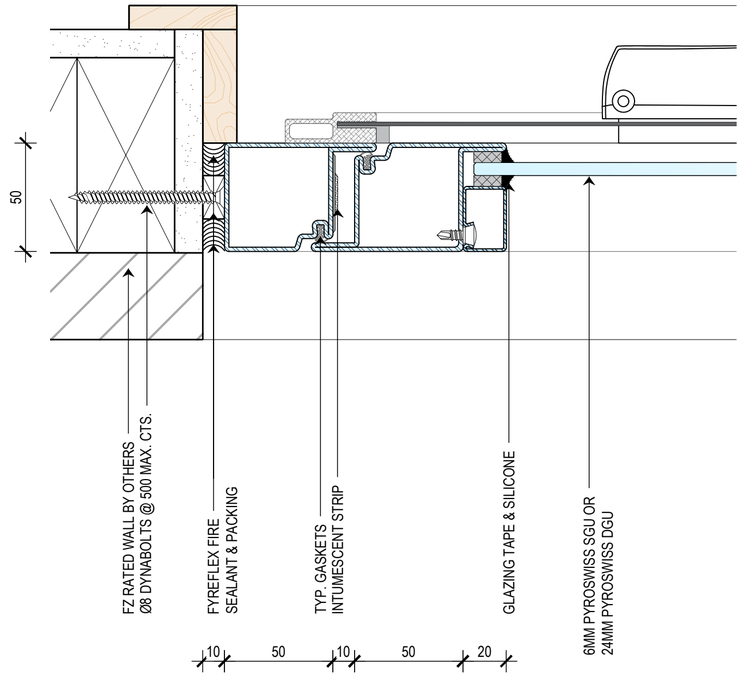

PLAN VIEW
B SECTION - WEATHERBOARD
SCALE 1:2 @ A2

- THIS DRAWING IS COPYRIGHT AND THE PROPERTY OF THE AUTHOR, AND MUST NOT BE RETAINED, COPIED OR USED WITHOUT THE AUTHORITY OF BUSHFIRE CONTROL PTY. LTD.
- DO NOT SCALE FROM DRAWING, USE PROVIDED DIMENSIONS ONLY.
- ALL DISCREPENCIES MUST BE BROUGHT TO THE ATTENTION OF AUTHOR.
- BUSHFIRE CONTROL DO NOT TAKE RESPONSIBILITY OF MEASUREMENTS PROVIDED BY OTHERS.

REV	CHK	REASON	DATE
A	JR	INFORMATION COPY	18/08/2022
B	JR	INFORMATION COPY	31/08/2022

DISCLAIMER

INFORMATION GIVEN IN WARRIORWINDOWS.COM.AU AND PUBLICATIONS FOR DOWNLOAD ARE GIVEN TO THE BEST OF OUR KNOWLEDGE AND IN GOOD FAITH. BUSHFIRE CONTROL IS NOT RESPONSIBLE IF RECIPIENTS OF TEST REPORTS, ASSESSMENTS OR LITERATURE MISINTERPRET THE CONTENTS AND WRONGLY USE PRODUCTS BASED ON THOSE MISINTERPRETATIONS. NO LIABILITY IS ACCEPTED FOR ERROR OMISSIONS IN THIS WEB SITE OR OUR DOCUMENTS. IN THE INTERESTS OF IMPROVEMENTS AND CONTINUED DEVELOPMENT BUSHFIRE CONTROL RESERVES THE RIGHT TO CHANGE SPECIFICATION WITHOUT NOTICE.

INFORMATION COPY ONLY

BUSHFIRE CONTROL | WARRIOR WINDOWS AND DOORS

WWW.BUSHFIRECONTROL.COM.AU

ABN 92 623 863 810
20 GEORGE YOUNG STREET
AUBURN, NSW 2144

EMAIL: INFO@BUSHFIRECONTROL.COM.AU
FREE CALL: 1800 218 258
FAX: (02) 9681 1600

PROJECT
OPERABLE WINDOW

CLIENT

TITLE
SECTION - WEATHERBOARD

SUB SET (CATEGORY)
00 - SPECIFICATIONS

DRAWING NUMBER	REV
SCS-0007	B

DRAWN BY	ISSUE STATUS:
O.K	INFORMATION ONLY
START DATE	SCALE
18/08/2022	AS SHOWN @A2

FILE: AUTOFIRE OPERABLE WINDOW.dwg — PLOTTED ON 01/09/2022 BY FARZANA MAHMUD

<<< 420mm
<<< 594mm